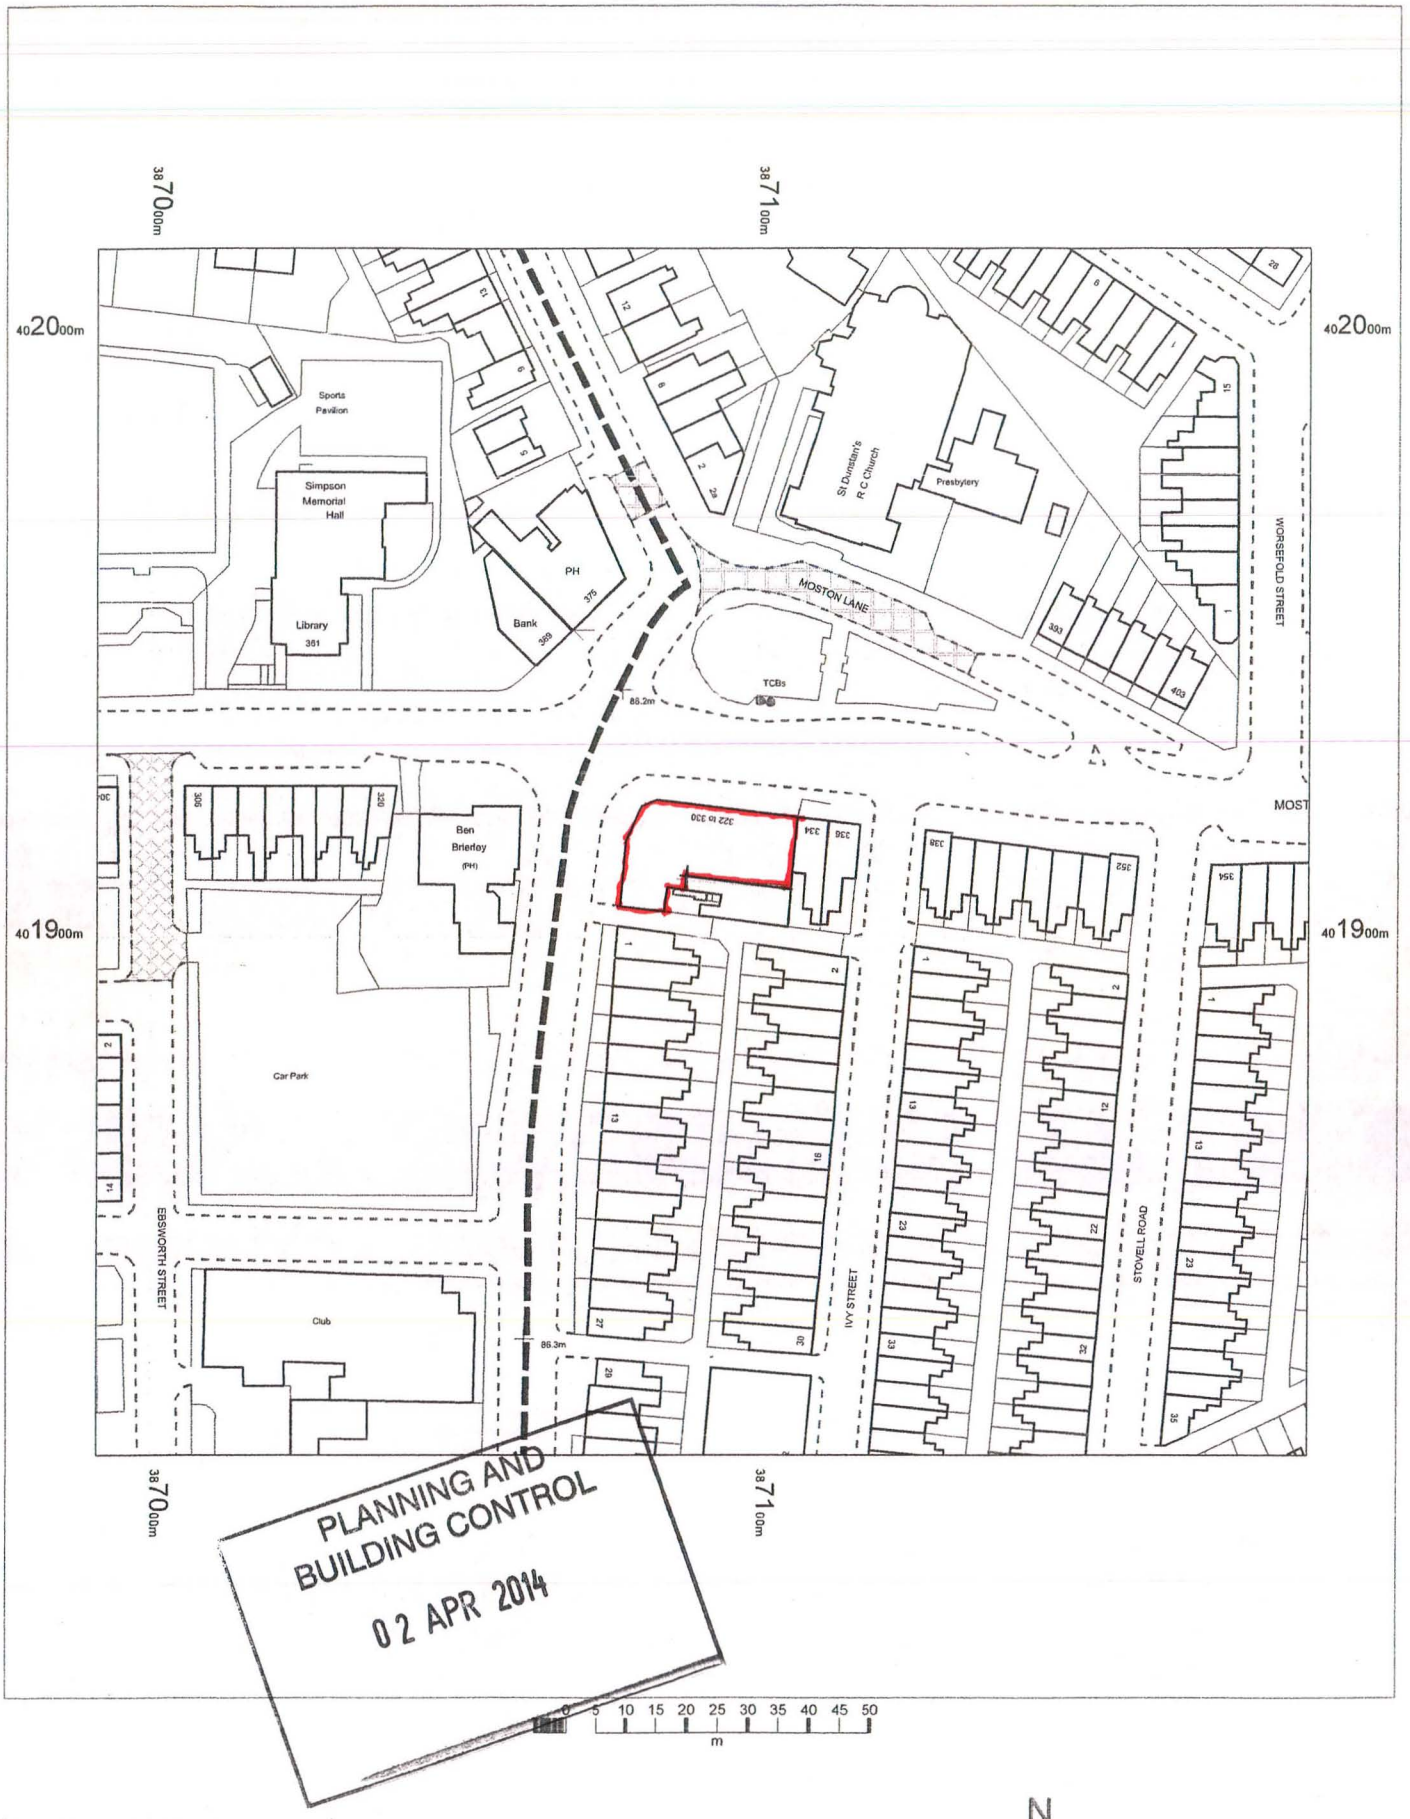

PLANNING AND BUILDING CONTROL
02 APR 2014

322-330 MOSTON LANE
MANCHESTER
M40 9WB

OS MasterMap 1250/2500/10000 scale
27 March 2014, ID: BW1-00310615
maps.blackwell.co.uk

1:1250 scale print at A4, Centre: 387091 E, 401914 N

©Crown Copyright Ordnance Survey. Licence no. 100041040

Mapping sourced from Ordnance Survey

BLACKWELL'S
www.blackwellmapping.co.uk
TEL: 0113 245 2623
comments@maps.blackwell.co.uk