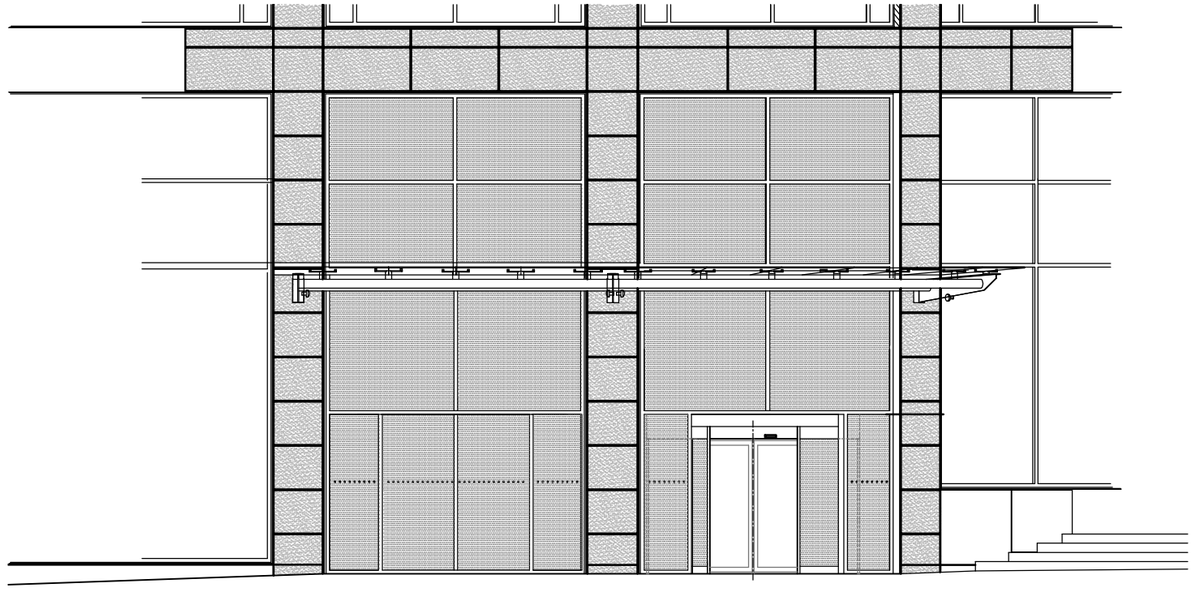

EXISTING LEVEL 37.45 ELEVATION 1:50

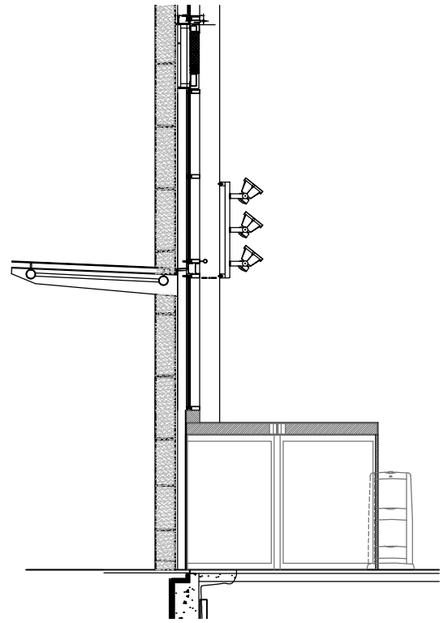

EXISTING ENTRANCE SECTION
1:50

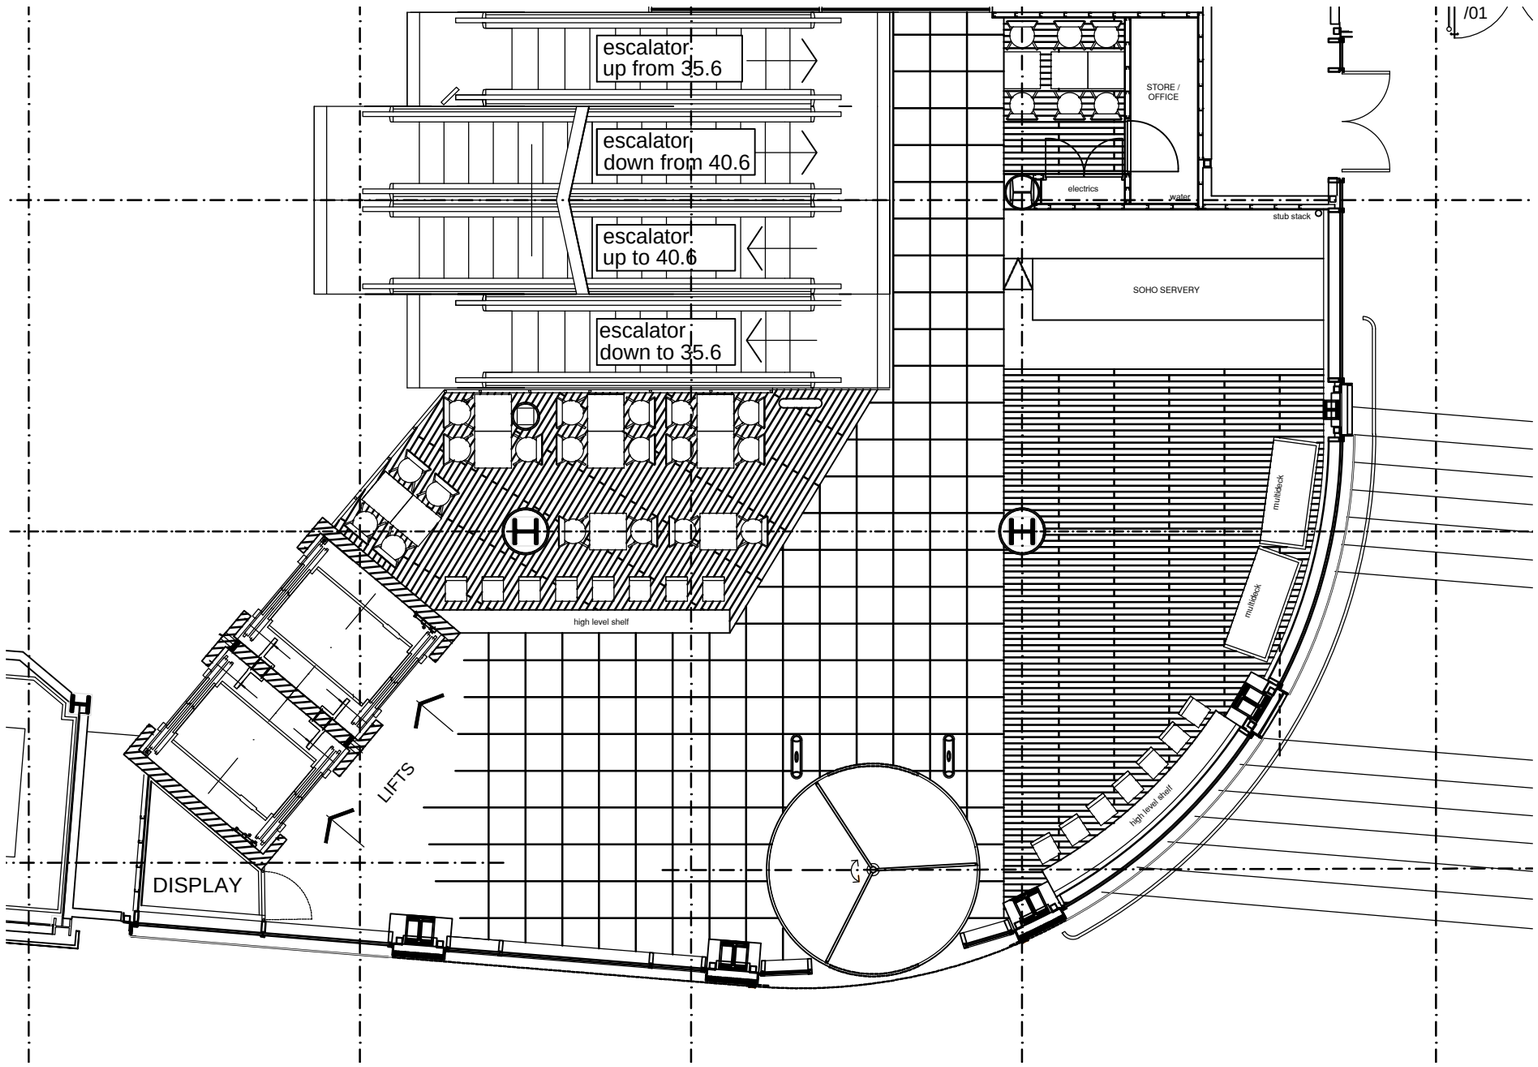


EXISTING LEVEL 37.45 FLOOR PLAN 1:50

# PLANNING

| REV | DATE | DRAWN | COMMENTS |
|---|---|---|---|
| A | 02.06.09 | MH | Coffee shop layout added |

REVISIONS

NEXT

RADIUS

RADIUS SHOPFITTERS LIMITED
Blackwell Road, Huthwaite, Nottinghamshire. NG17 2RF
Telephone: 01623 441 983 Fax: 01623 441 984
E-Mail: info@radiusshopfitters.co.uk

| | | |
|---|---|---|
| PROJECT : REFIT 09 | SITE: NEXT - ARNDALE CENTRE MANCHESTER | PAPER SIZE : A1 |
| | | DRAWN : MH |
| DRAWING No : 523(R)- 4021 Rev. A | DRAWING TITLE: EXISTING - LEVEL 37.45 | SCALE : 1/50 |
| | | DATE : MAY 2009 |