
All dimensions to be as noted. Do not scale from this drawing. Report any discrepancies to the Architect / CA immediately. All Areas are approximate and use of these Areas for commercial purposes should include due allowance for variations inherent in design development and building processes. The drawing is the copyright and property of Hurd Rolland Partnership and must not be reproduced without prior written permission

Rev	Description	By	Chk	Date
-	DRAFT FOR CLIENT APPROVAL	MW	IG	08.09.10
A	ISSUED FOR PLANNING	MW	IG	21.09.10
B	ISSUED FOR TENDER	MW	DM	29.03.12
C	ADVERTISEMENT PLANNING APPLICATION	MW	CM	21.05.12
D	UNIT 2 APPLICATION	MW	CM	15.07.13

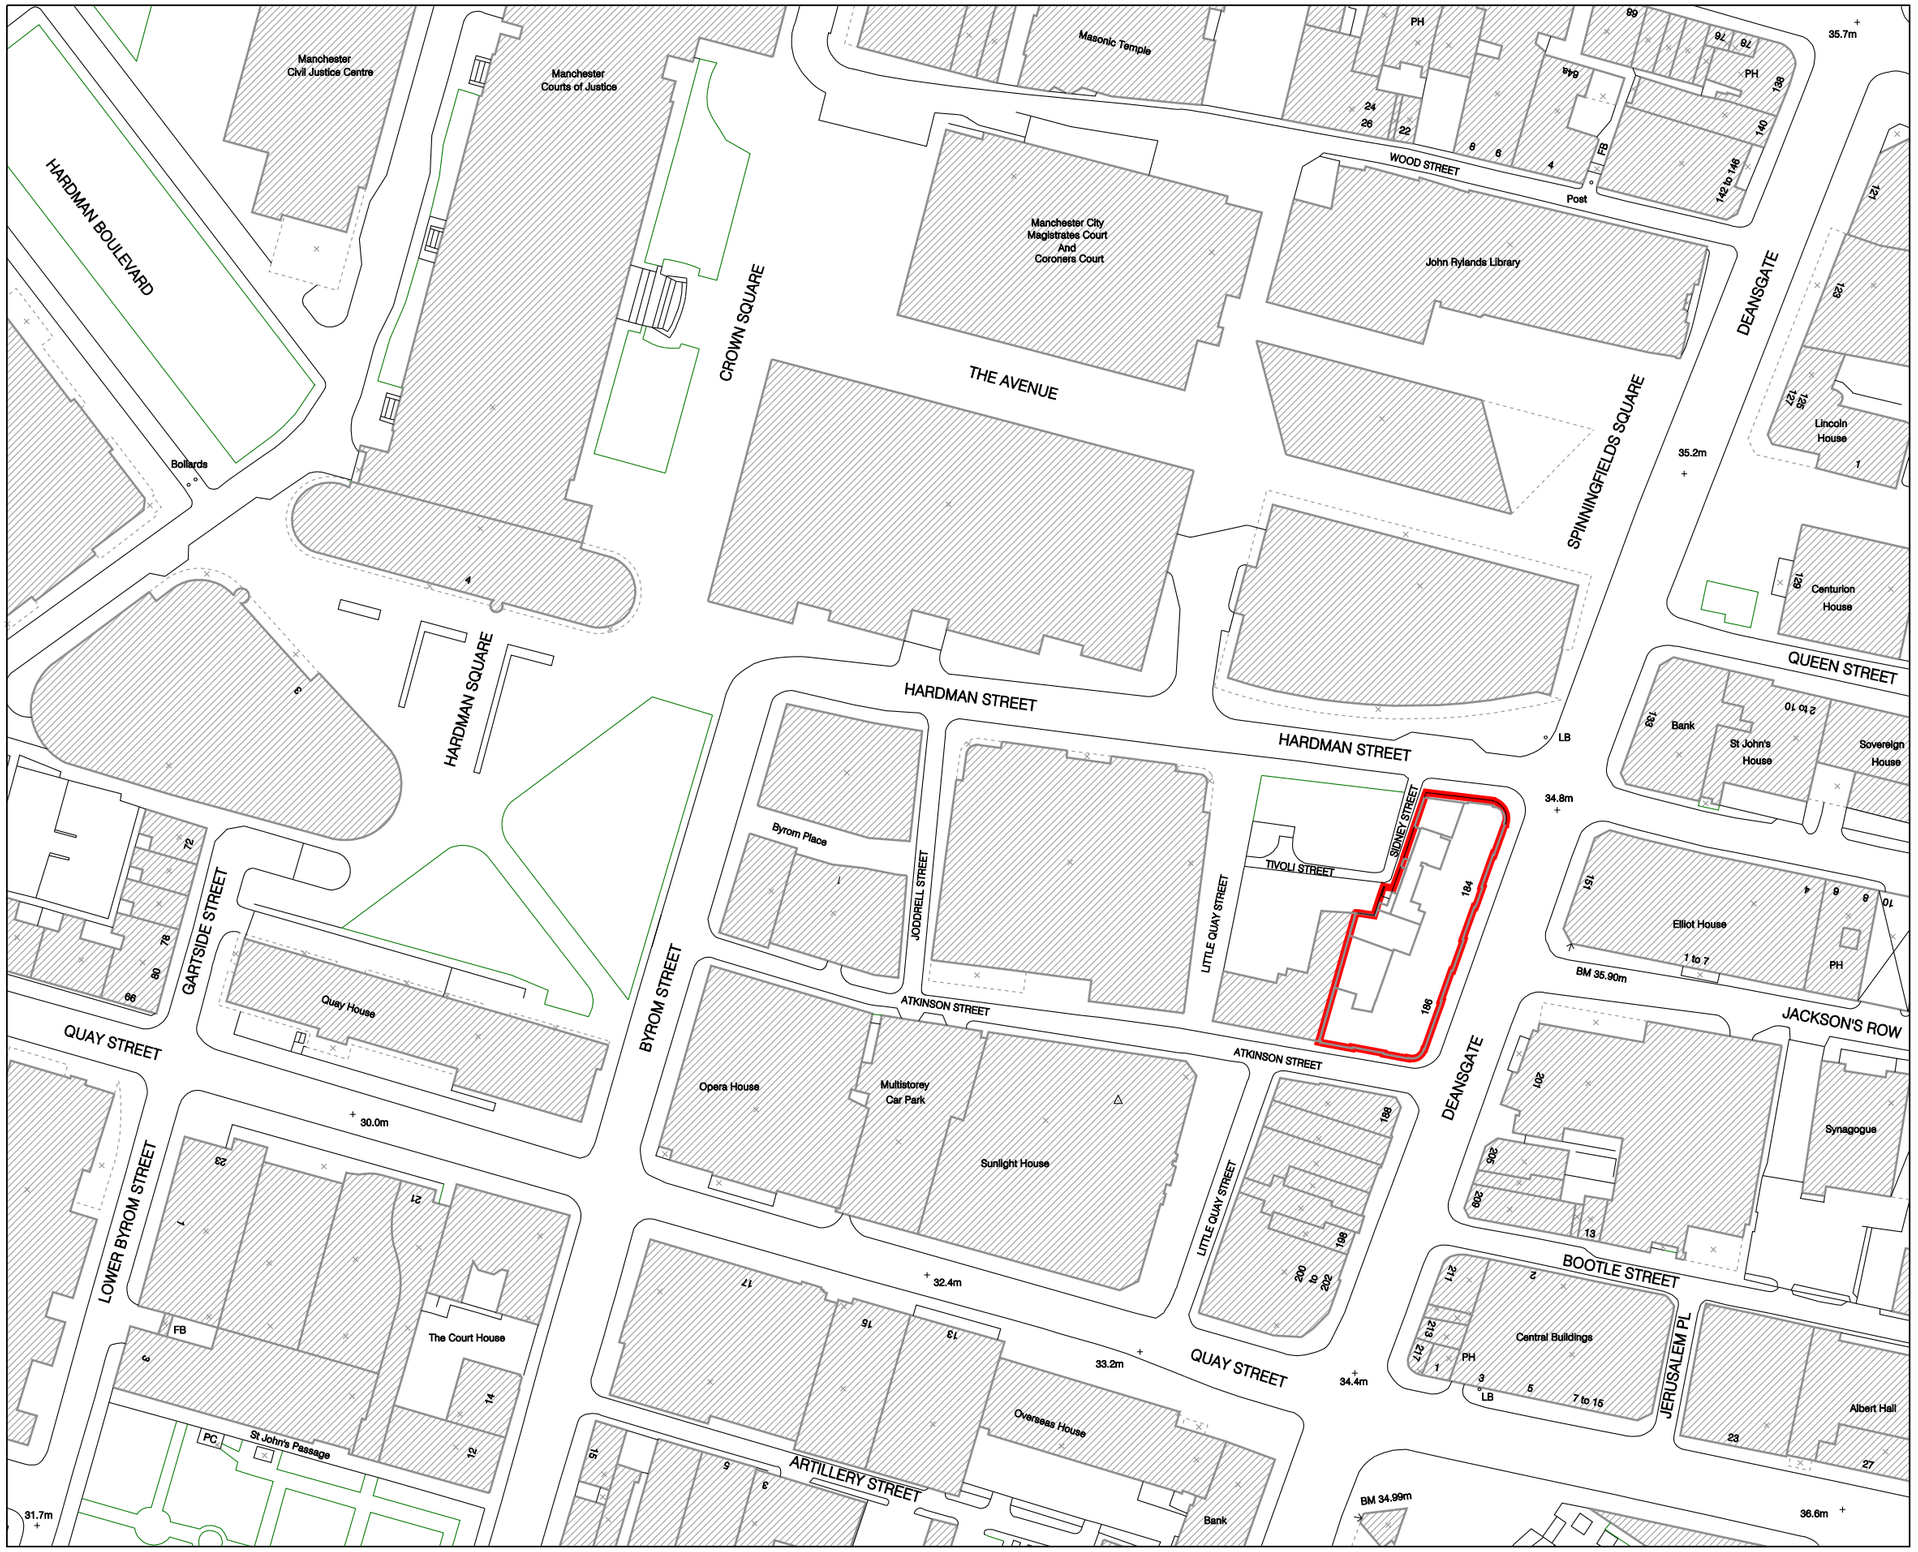

N

LEGEND:

Planning Application Boundary

Existing Buildings

Project

184-186 DEANSGATE

for Henry Boot Developments Ltd

Title

LOCATION PLAN

Drawn: MW	Checked: CM	Approved: IG
Scale: 1:1250@A3	Date: 10.08.2010	Project No: M7105
Drawing No: L(00)01		Revision: D

ISSUED FOR PLANNING

hurdrolland
7th Floor, 44 Peter Street
Manchester M2 5GP
Tel: 0161 832 3323
Fax: 0161 832 3246

© Hurd Rolland Partnership