


Do not scale from drawing
Dimensions are to be checked on site
If in doubt please ask

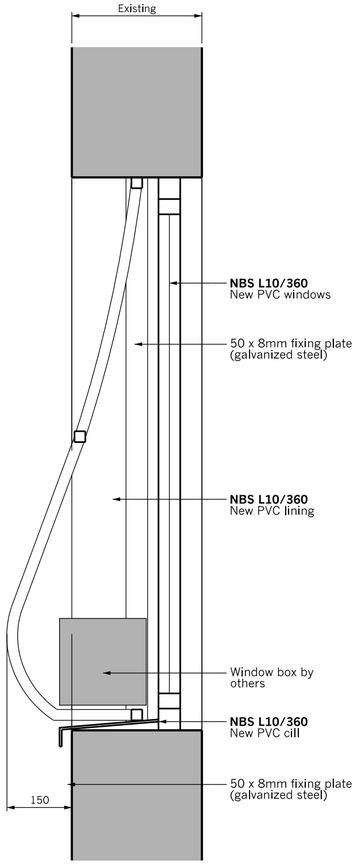

Section

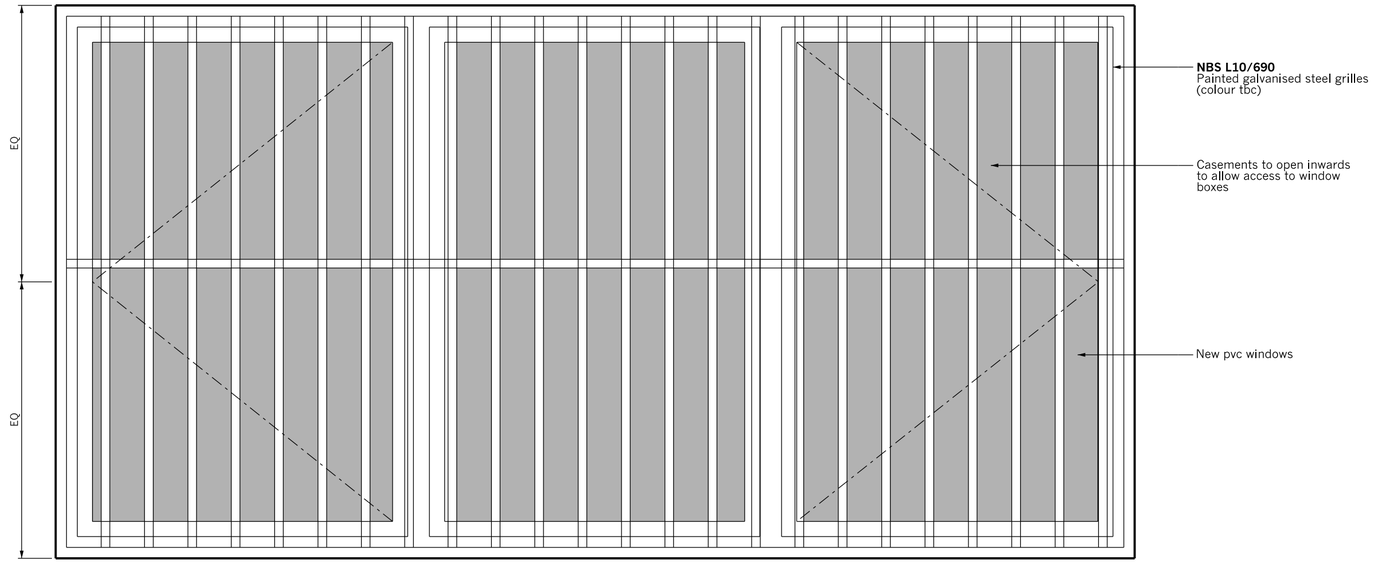

Elevation

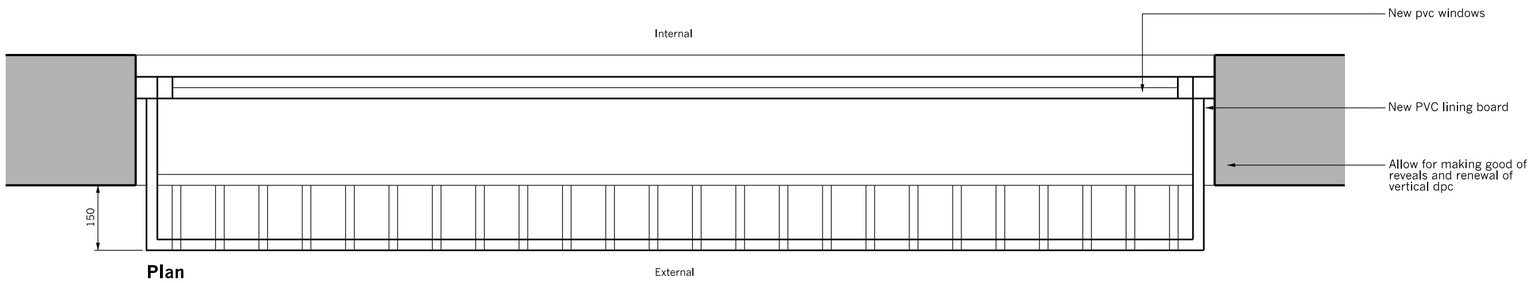

Plan

B2	Amended to show fixing plate to jambs	GP	25.07.13
B1	ISSUED FOR BILLING	GP	05.07.13

Booth Centre
Edward Holt House, Manchester

–
Typical Window & Grille (West Elevation)
–

Drwg. No: **7360 (31) 001** Rev: **B2**
Date : Jun 13 Scale: 1:10 @A2 Checked by : GP

BILLING

buttress fuller alsop williams · architects
31-33 Princess Street, Manchester, M2 4BF · telephone + 44 (0)161 236 3303
fax + 44(0)161 236 3603 · web site:www.bfaw.co.uk · email:contact@bfaw.co.uk
Buttress Fuller Alsop Williams Ltd is Registered in England and Wales: 5363573