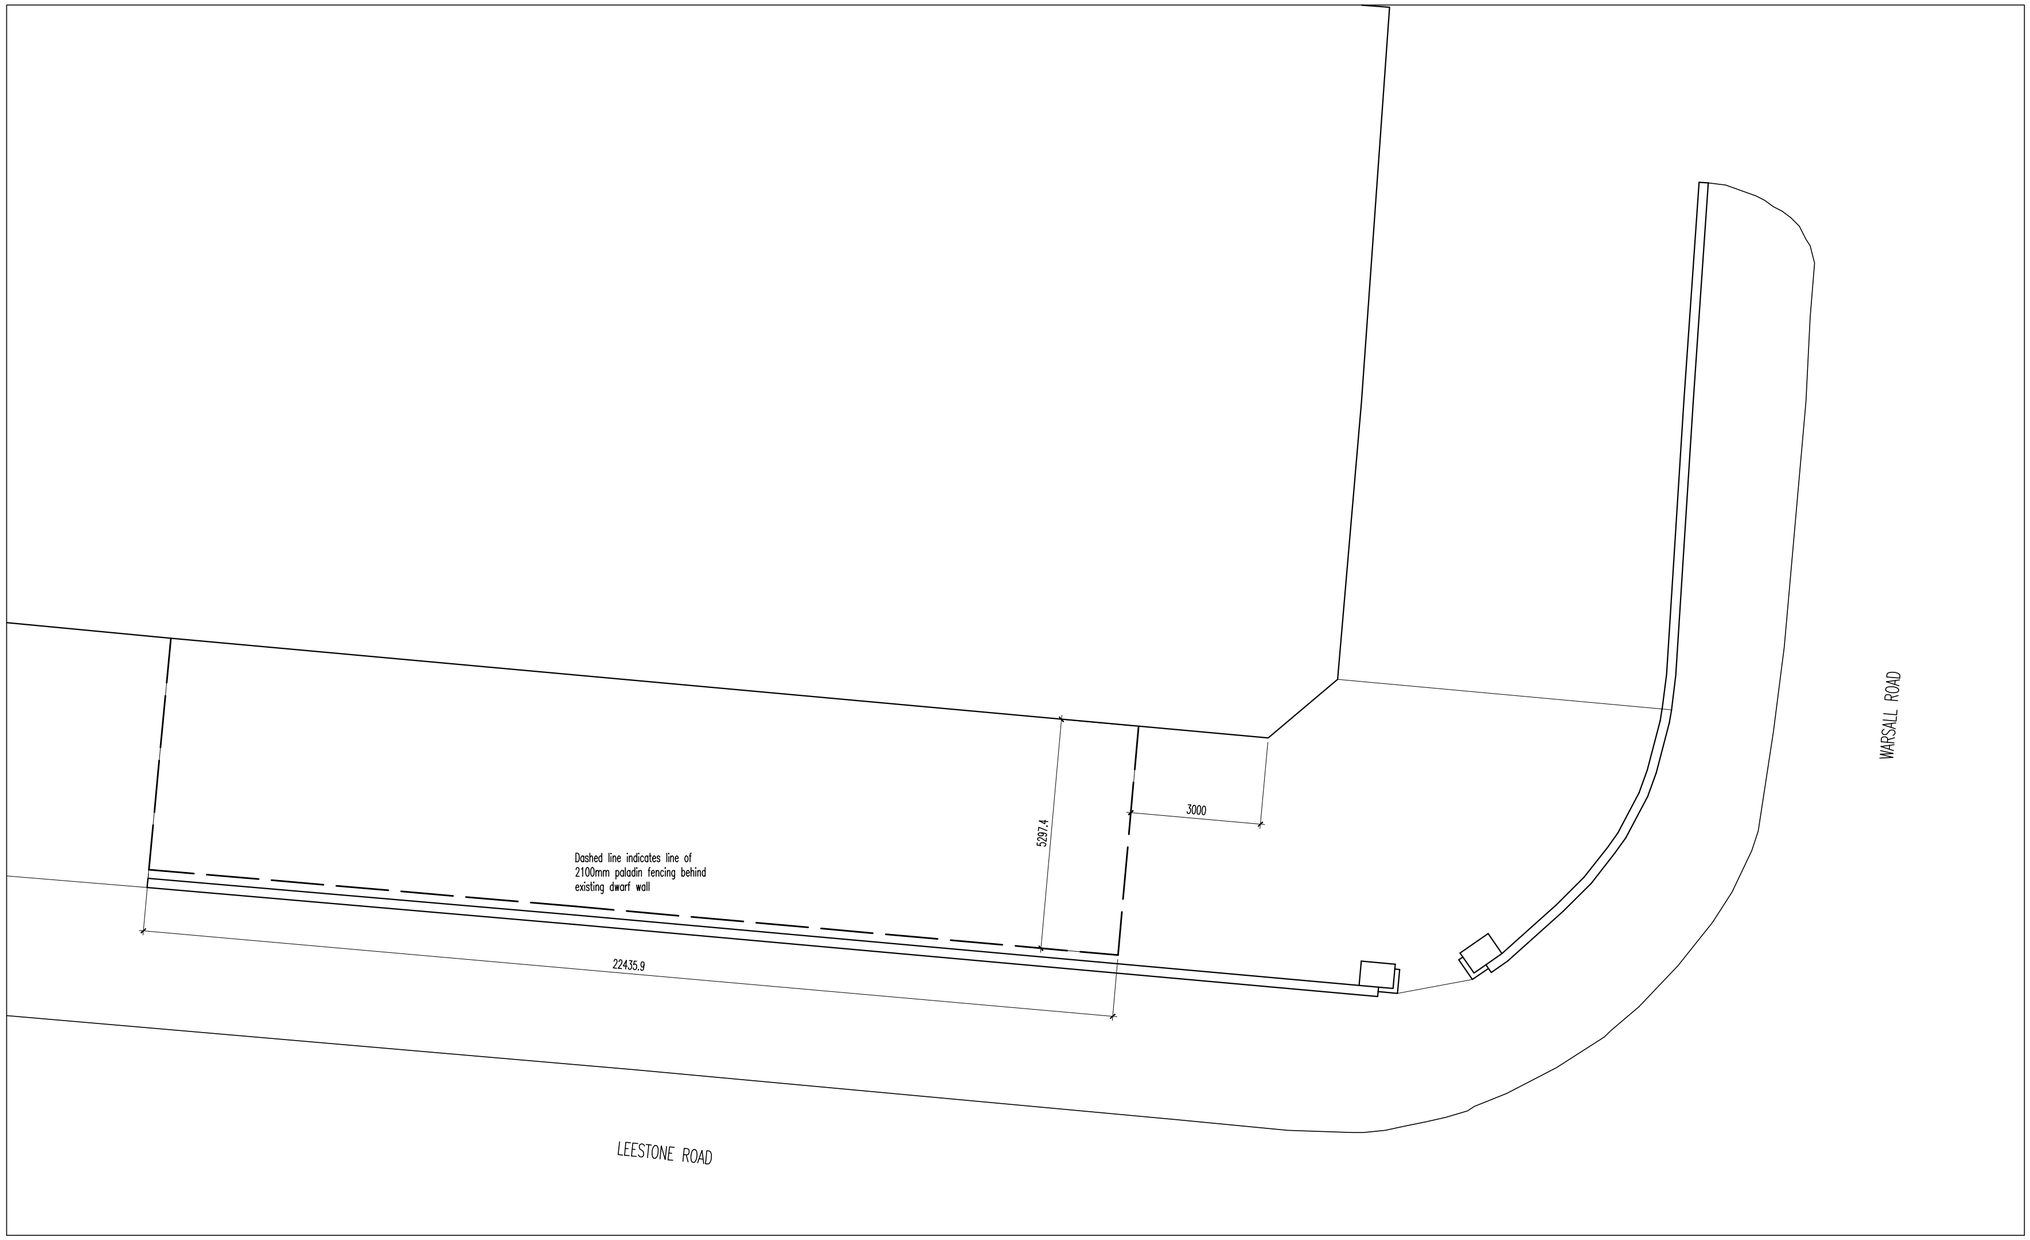

Proposed Site Plan
1:100@A2

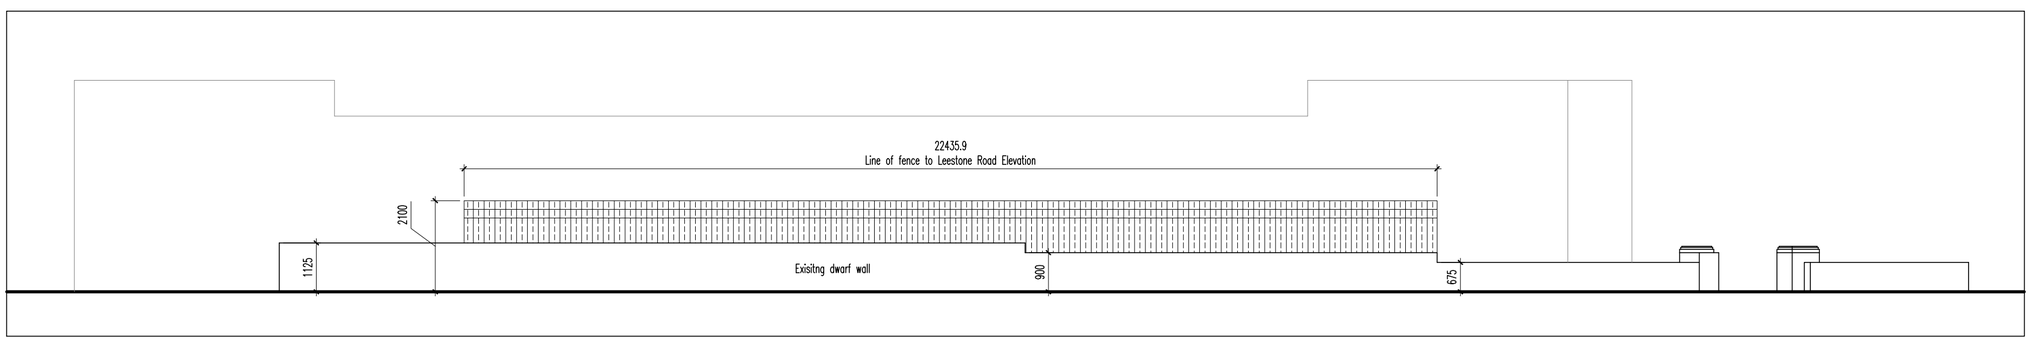

Proposed Road Elevation
1:100@A2

- ALL DIMENSIONS AND LEVELS ARE TO BE CHECKED ON SITE.
- ANY DISCREPANCIES ARE TO BE REPORTED TO APL ARCHITECTURE AND DESIGN BEFORE ANY WORK COMMENCES.
- THIS DRAWING SHALL NOT BE SCALED TO ASCERTAIN ANY DIMENSIONS. WORK TO FIGURED DIMS ONLY.
- THIS DRAWING MUST NOT BE USED FOR ANY OTHER PURPOSE OTHER THAN FOR WHICH IT IS SUPPLIED.
- TITLE OVERLAY DRAWINGS AND OWNERSHIP BOUNDARIES ARE PRODUCED USING ALL REASONABLE ENDEAVOURS. APL ARCHITECTURE AND DESIGN CANNOT BE RESPONSIBLE FOR THE ACCURACY OR SCALE DISCREPANCY OF BASE PLANS SUPPLIED TO THEM.

Rev	Description	Date	By	Chk

Client

Daycare 4 Dogs

Contract

Proposed External Alterations
Leestone Road
Sharston

Drawing No.	A1032-01	Revision	
Scales	1:100@A2	Date	Jan '14
Drawn	sean@aplarchitecture.co.uk		

Drawing

Proposed Site Plan and
Elevations

Status

Planning

apl architecture and design
info@aplarchitecture.co.uk
www.aplarchitecture.co.uk
didsbury business centre | 137 barlow moor road
west didsbury | manchester m20 2pw