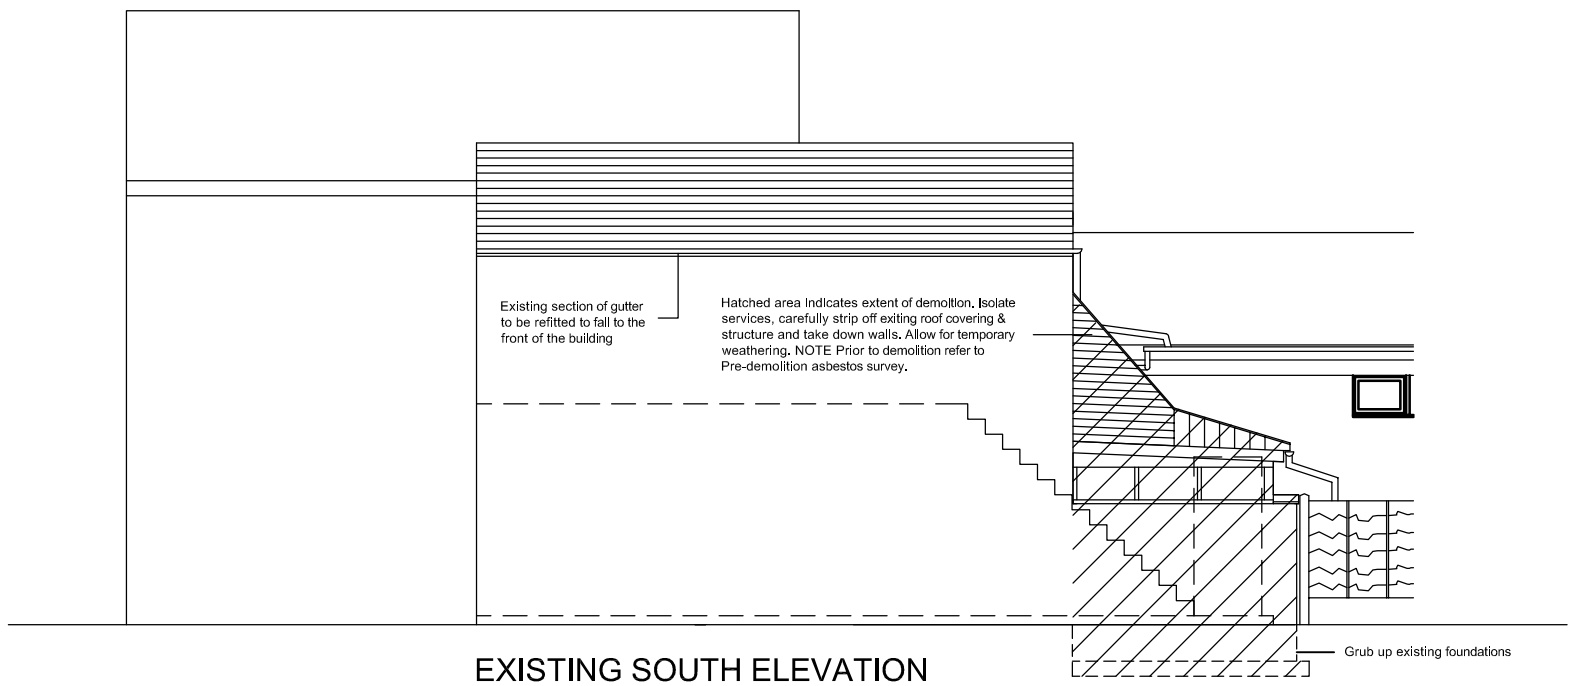

EXISTING SOUTH ELEVATION
Scale 100@A3



EXISTING WEST ELEVATION
Scale 100@A3

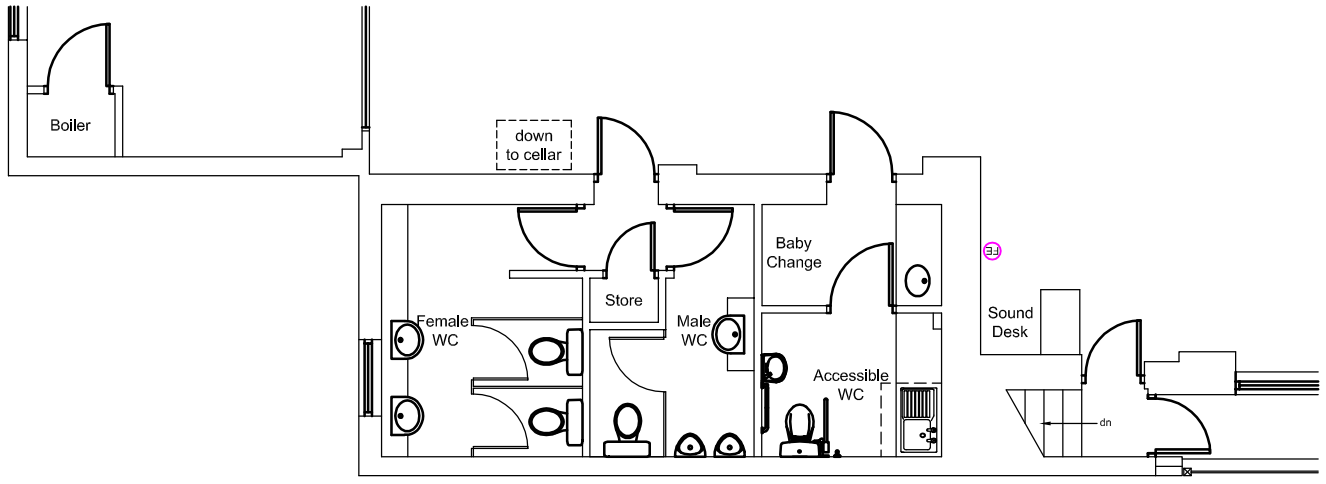

EXISTING PLAN
Scale 100@A3



EXISTING EAST ELEVATION
Scale 100@A3

rev	description	date	dr by	ap by
original by				
Peter Maloney		13/07/12		

RBC Greater Manchester

project: Wythenshawe Re-construction of Flank Wall & Staircase		
drawing: Existing Plan and Elevations		
drawing number: WYTH/PL03	scale: 1:100 at A3	
plot date: 18/04/13	rev: -	issue status: PLANNING
PLANNING ISSUE		

0 0.51m 2m 5m

1:100