

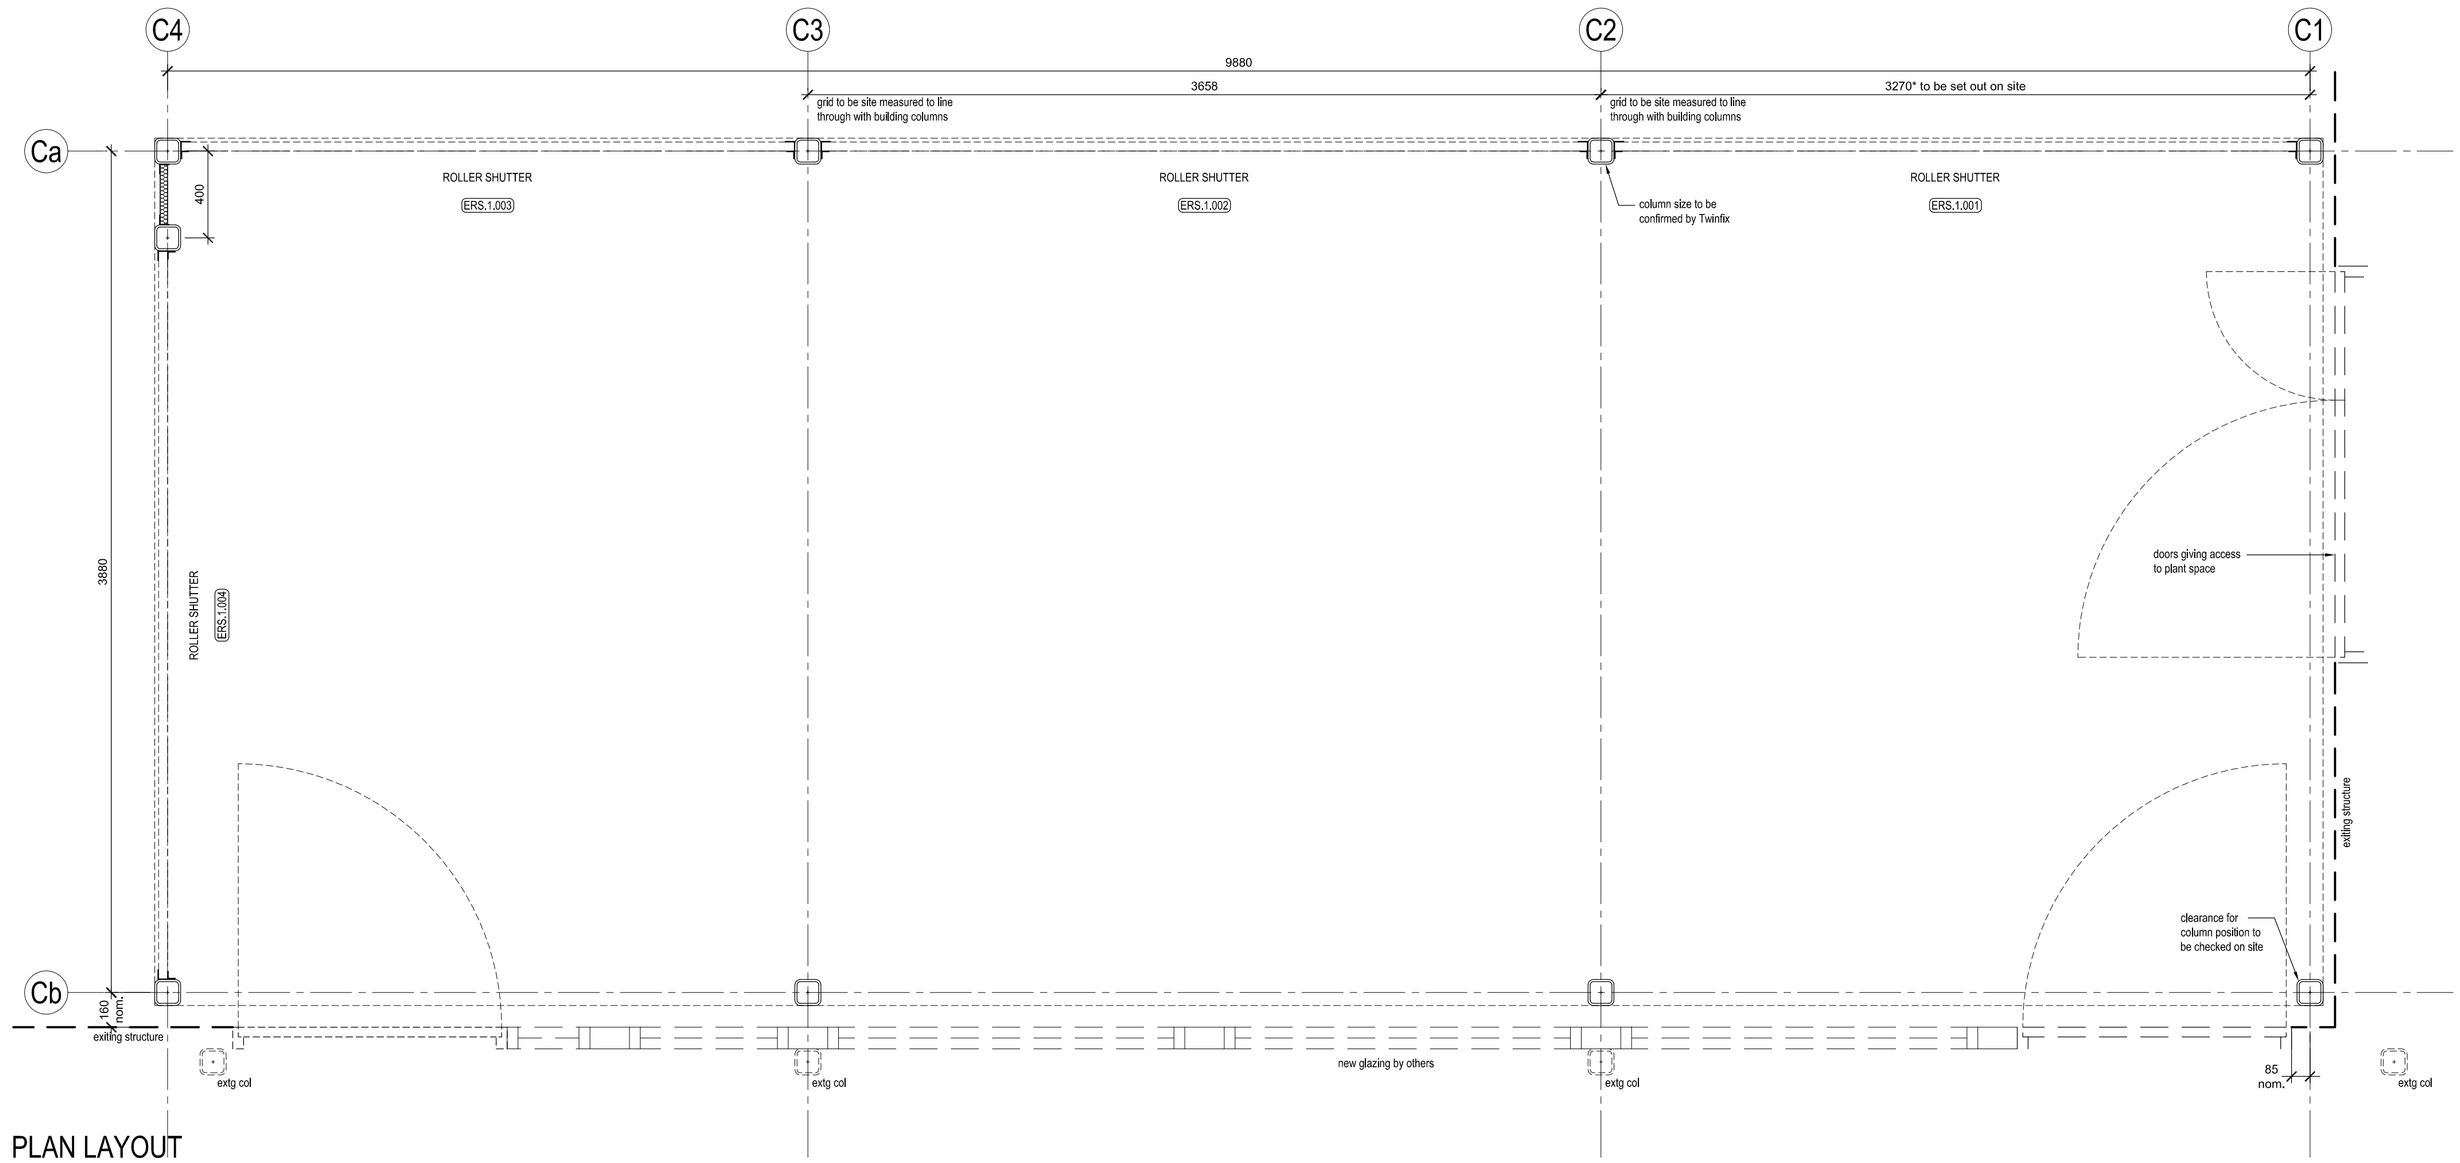



PLAN LAYOUT

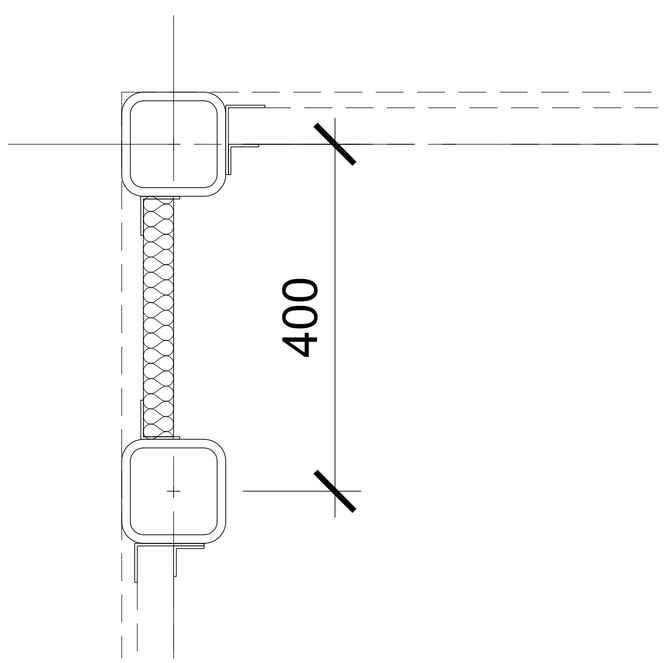


INFILL TO GL C4/Ca
SCALE 1:5 @ A1

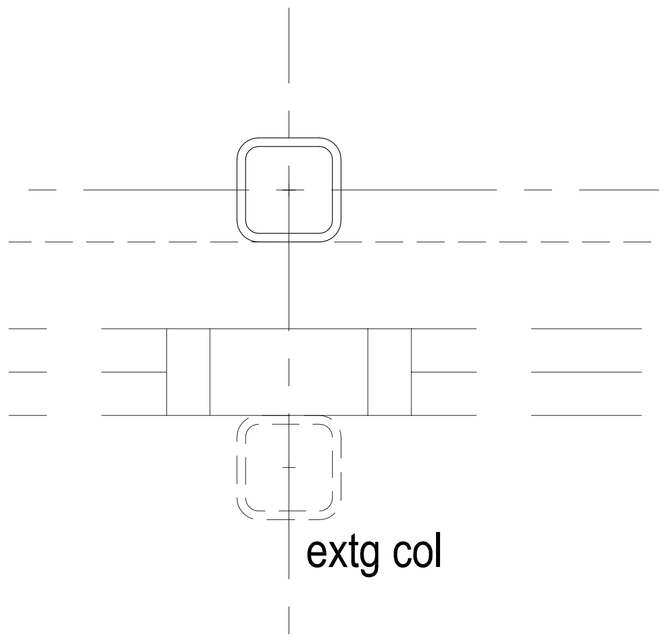

COLUMN SETTING OUT IN RELATION TO OPAQUE GLAZING PANELS
SCALE 1:5 @ A1

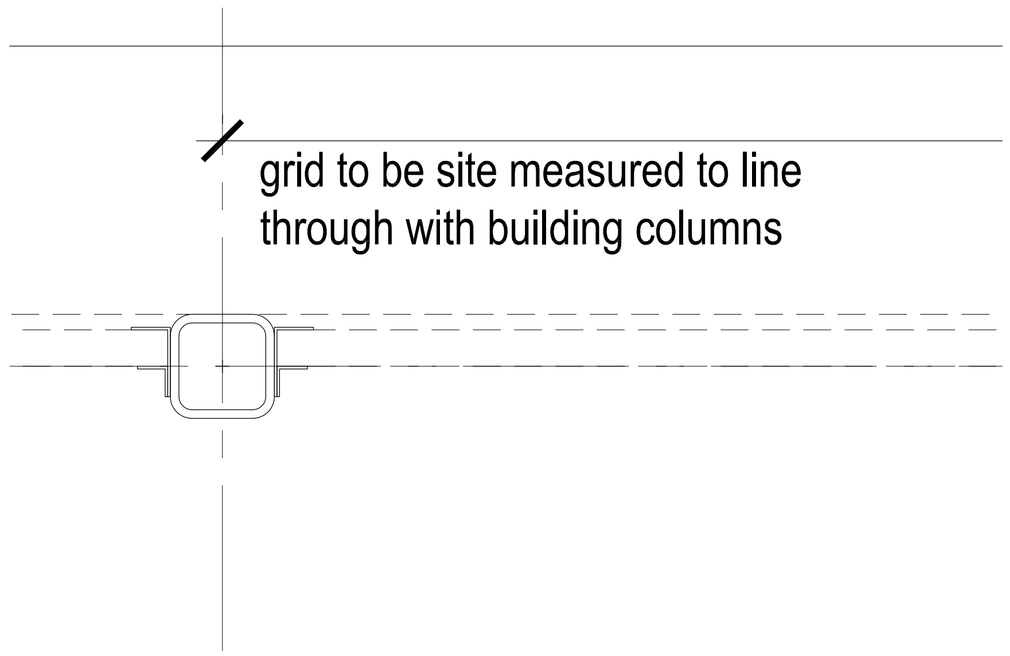

TYPICAL ROLLER STUTTER PERIMETER DETAIL
SCALE 1:5 @ A1

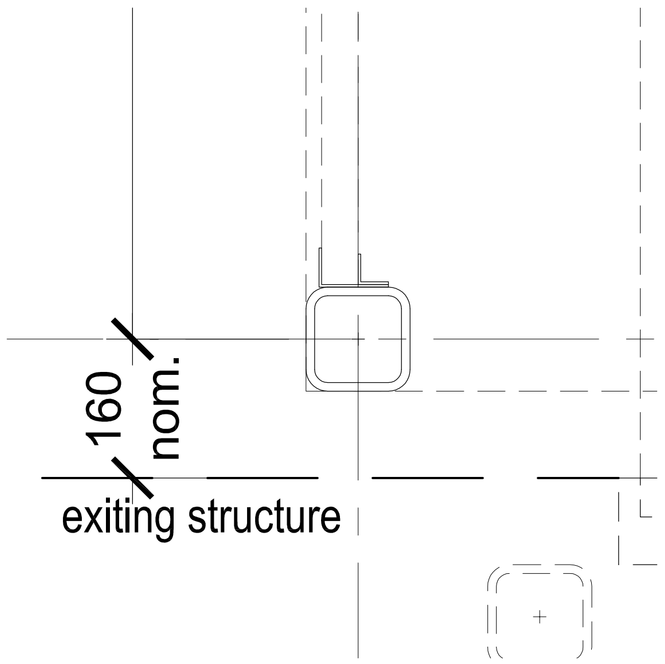

ABUTMENT TO NURSERY ELEVATION
SCALE 1:5 @ A1

Notes

Copyright: All rights reserved.
This drawing must not be reproduced without permission.
This drawing must not be scaled. Dimensions are in millimetres unless specified.

North Point.

Key Plan.

Rev	Date	Revision Note	By	Check

EllisWilliams
Architects

Wellfield, Chester Road
Preston Brook WA7 3BA
T: +44 1928 752 200
F: +44 1928 795 953

Job title: Abraham Moss					
Drawing title: Early Years External Canopy					
Status: For Approval		File Name:		X-Ref File:	
Drawn by: JRW	date: 19.12.13	checked by:	date:	Scale at A1: 1:20	Scale at A3: nts
Job No.: 1737	CPI cat.: AC(9-)	Dwg No.: A05		Revision: -	
Contractors Drawing No.:					