

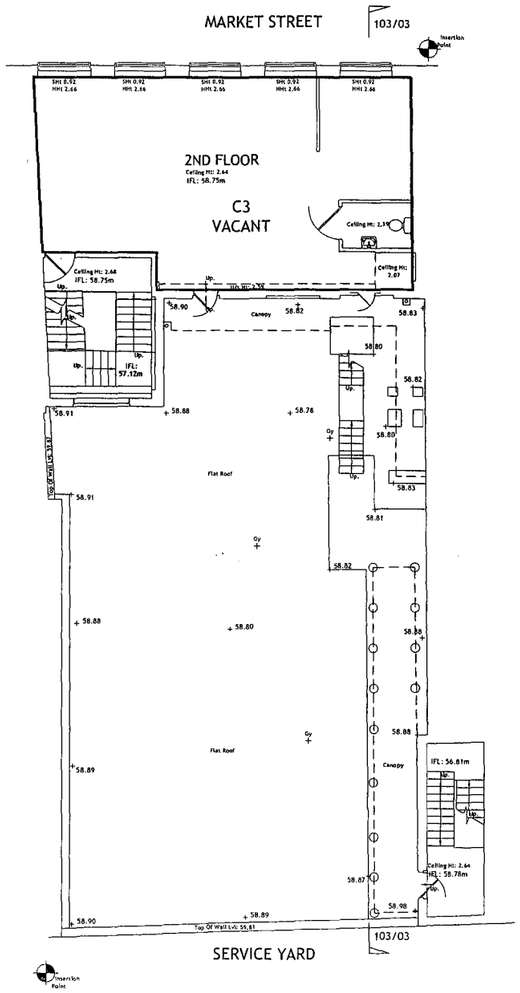


102/01 - SECOND FLOOR PLAN
SCALE 1:100

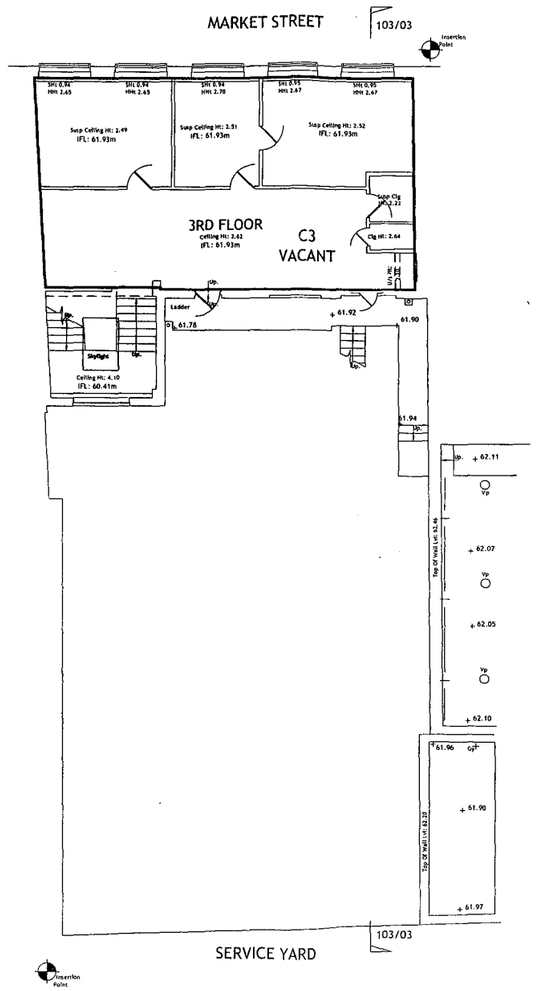

102/02 - THIRD FLOOR PLAN
SCALE 1:100

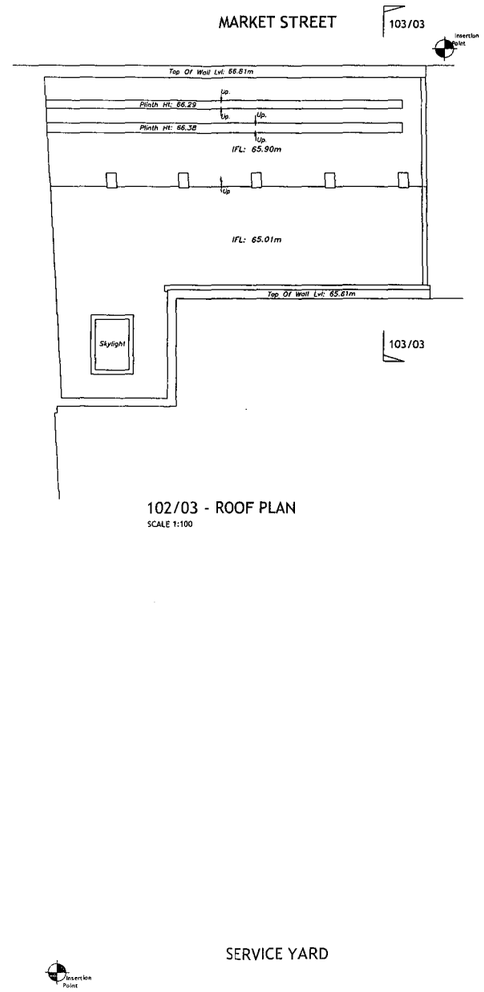

102/03 - ROOF PLAN
SCALE 1:100

NOTES

1. THE COPYRIGHT OF THIS DRAWING IS VESTED IN JENKINS & POTTER AND IT MAY NOT BE REPRODUCED IN WHOLE OR PART OR USED FOR THE MANUFACTURE OF ANY ARTICLE WITHOUT THE EXPRESS PERMISSION OF THE COPYRIGHT HOLDERS.
2. WORK TO FIGURED DIMENSIONS ONLY.
3. THIS DRAWING IS TO BE READ IN CONJUNCTION WITH ALL RELEVANT ARCHITECT'S, SERVICE ENGINEER'S AND JENKINS & POTTER'S DRAWINGS AND SPECIFICATIONS.

BUILDING CONTROL
19 FEB 2014

PLANNING

REV	AMENDMENT	DRN BY	APP BY	ISSUE DATE
P1	PLANNING ISSUE	SJA	AWD	--.--.2014

CLIENT: MANGO

ARCHITECT:

JENKINS & POTTER
Consulting Engineers
Civil & Structural Engineers
Construction Consultants
CDM Co-ordinators
Party Wall Surveyors
FIRST FLOOR 67-74 SAFFRON HILL LONDON EC1N 8QX
tel: 020 7242 8711 fax: 020 7404 0742 www.jenkinspotter.co.uk

48-50 MARKET STREET
MANCHESTER

EXISTING LAYOUTS
SECOND TO ROOF

SCALE @ A1	PROJECT No:	DWG No:
AS SHOWN	23521	A1/102 | P1




Datum: 48.00m.
Elevation 1.

103/01 - NORTH ELEVATION
SCALE 1:100



Datum: 48.00m.
Elevation 2.

103/02 - SOUTH ELEVATION
SCALE 1:100

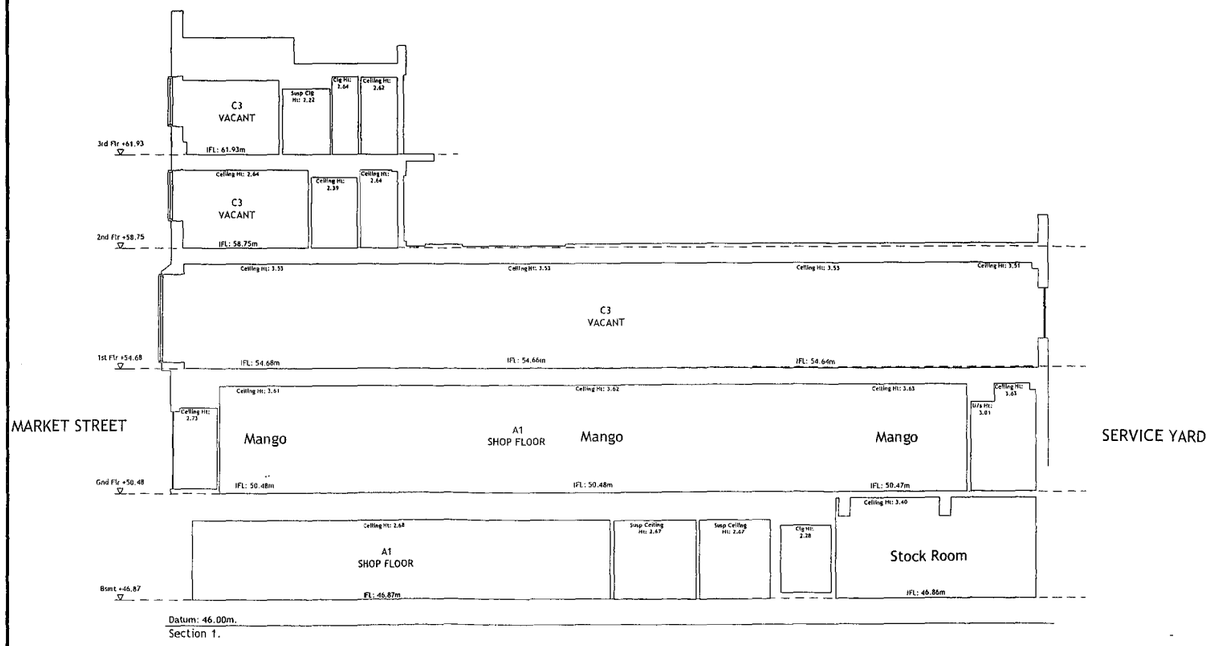

Datum: 46.00m.
Section 1.

103/03 - SECTION
SCALE 1:100

NOTES

1. THE COPYRIGHT OF THIS DRAWING IS VESTED IN JENKINS & POTTER AND IT MAY NOT BE REPRODUCED IN WHOLE OR PART OR USED FOR THE MANUFACTURE OF ANY ARTICLE WITHOUT THE EXPRESS PERMISSION OF THE COPYRIGHT HOLDERS.
2. WORK TO FIGURED DIMENSIONS ONLY.
3. THIS DRAWING IS TO BE READ IN CONJUNCTION WITH ALL RELEVANT ARCHITECT'S, SERVICE ENGINEER'S AND JENKINS & POTTER'S DRAWINGS AND SPECIFICATIONS.

PLANNING AND
19 FEB 2014

PLANNING

REV	AMENDMENT	DRN BY	APP BY	ISSUE DATE
P1	PLANNING ISSUE	SJA	AWD	--.--.2014

CLIENT: MANGO

ARCHITECT:

JENKINS & POTTER
Consulting Engineers
Civil & Structural Engineers
Construction Consultants
CDM Co-ordinators
Party Wall Surveyors
FIRST FLOOR 67-74 SAFFRON HILL LONDON EC1N 8QX
tel: 020 7242 8711 fax: 020 7404 0742 www.jenkinspotter.co.uk

48-50 MARKET STREET MANCHESTER

EXISTING ELEVATIONS

SCALE @ A1	PROJECT No:	DWG No:
AS SHOWN	23521	A1/103 | P1