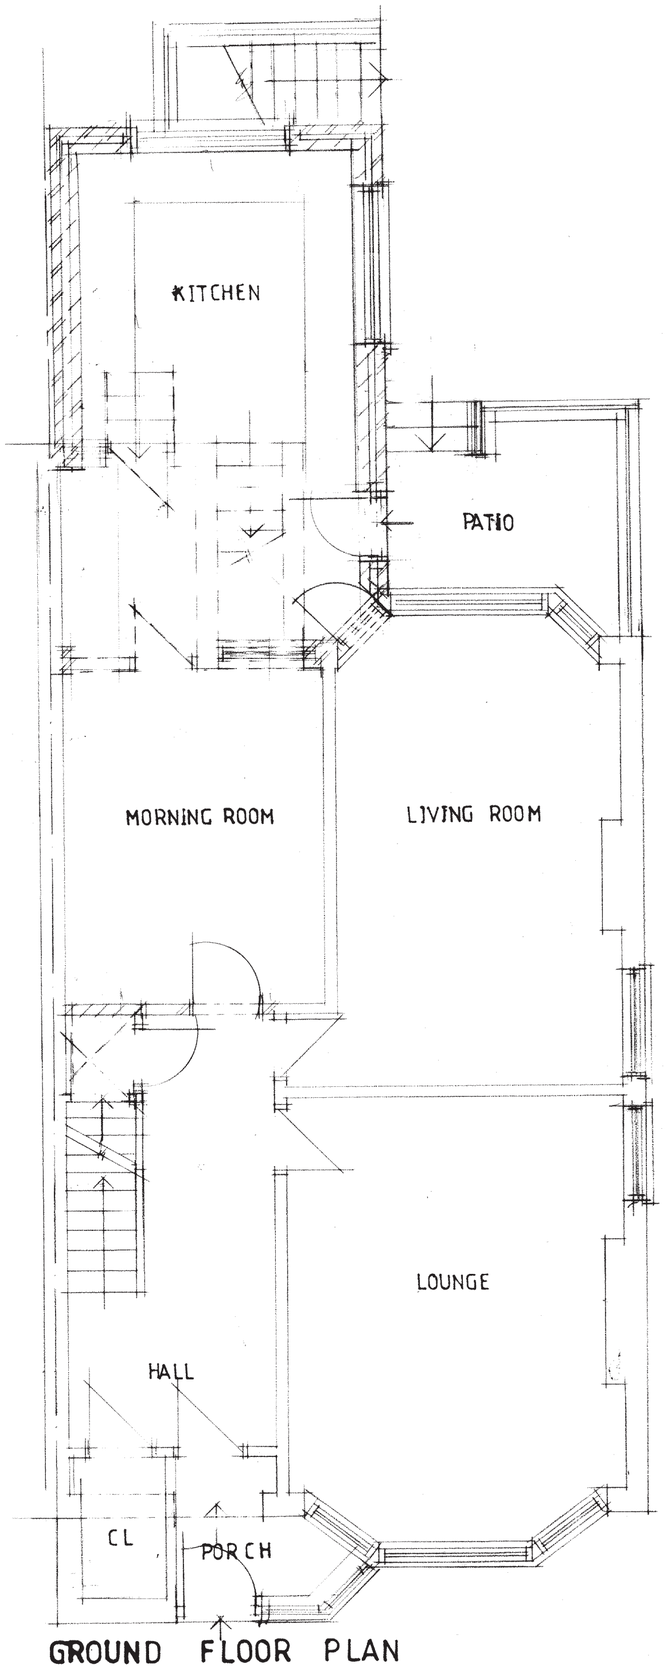

GROUND FLOOR PLAN

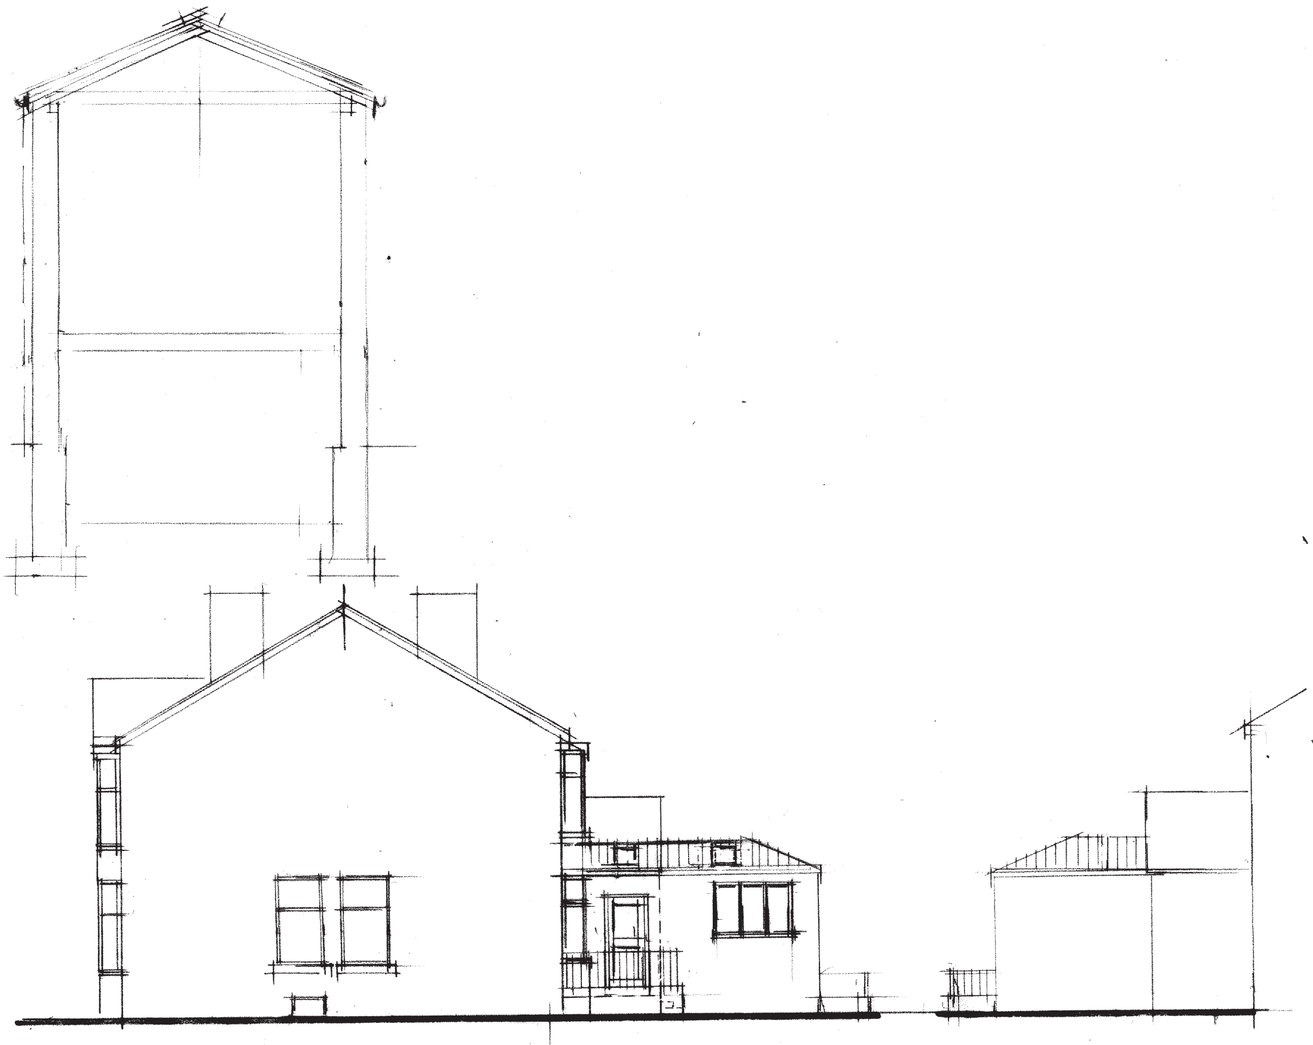

SIDE ELEVATIONS

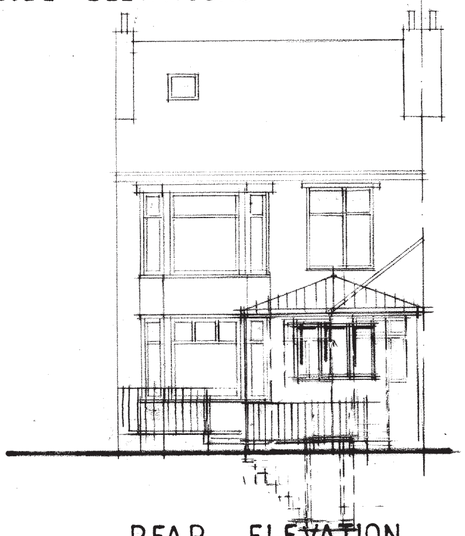

REAR ELEVATION

CLIENT
Ms N AHMED
137 COLLEGE ROAD
WHALLEY RANGE M160AA

JOB TITLE
PROPOSED SINGLE STOREY
REAR EXTENSION

DRG. TITLE
PLAN AND ELEVATIONS
AS PROPOSED

stephen
ORMESHER

architectural & interior design

Station House
Adams Hill
Knutsford
Cheshire WA16 6DN

telephone : 01565 652275
fax : 01565 750501

ISSUE	ORIGINAL	1	2	3	4	5	6	7
REVISION		A						
DATE		3/12						
DRAWN		DEC						
CHECKED								
APPROVED								

SCALE 1:50 & 1:100 at A1

DRAWING NUMBER SO181/13/02 A

M 512650 R