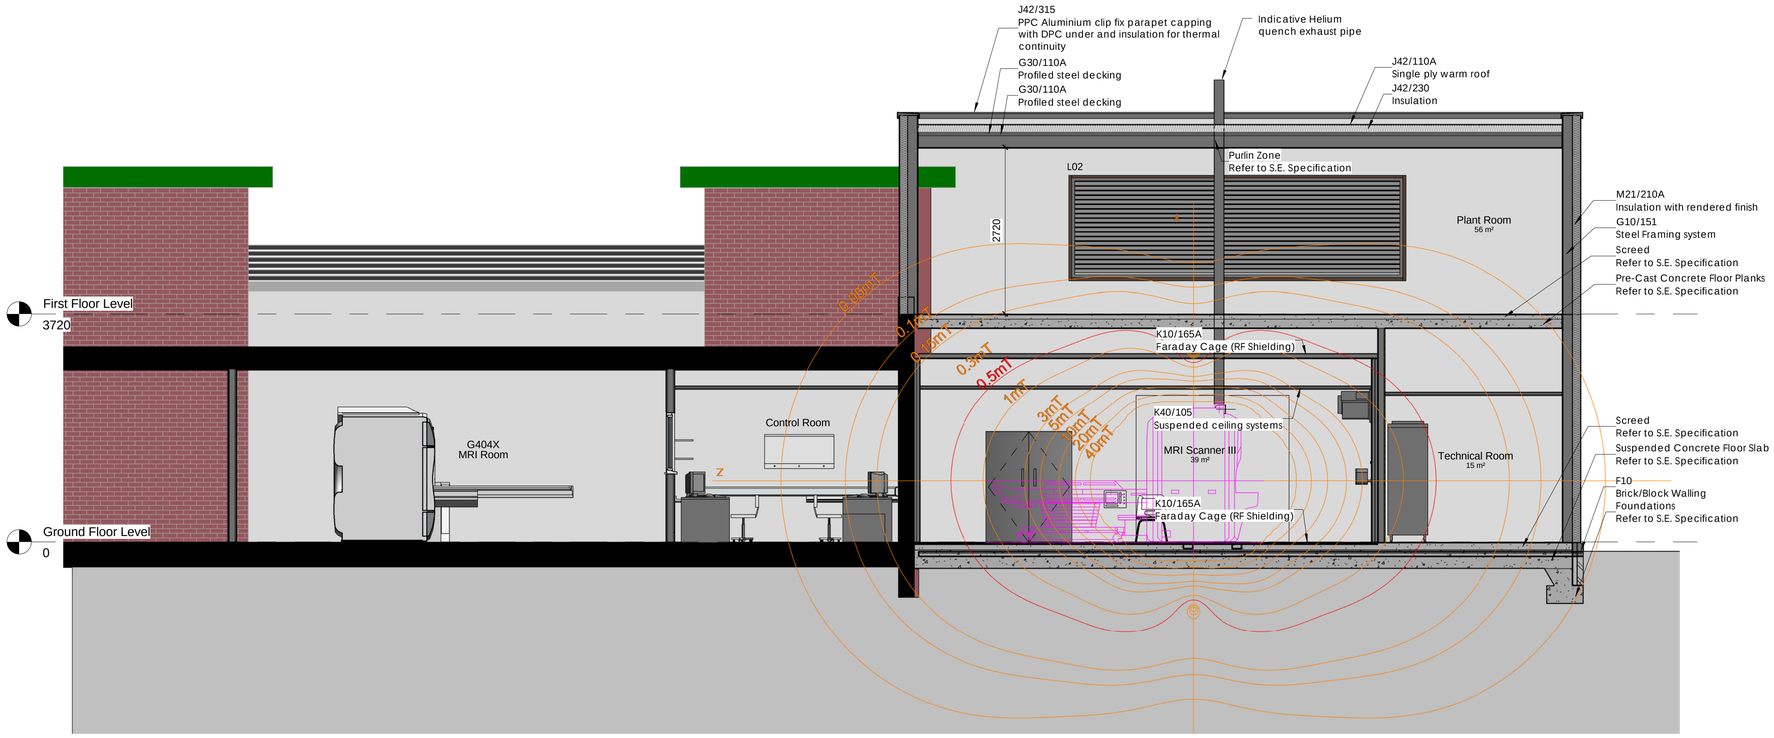

1 **XS-20-004**
1 : 50

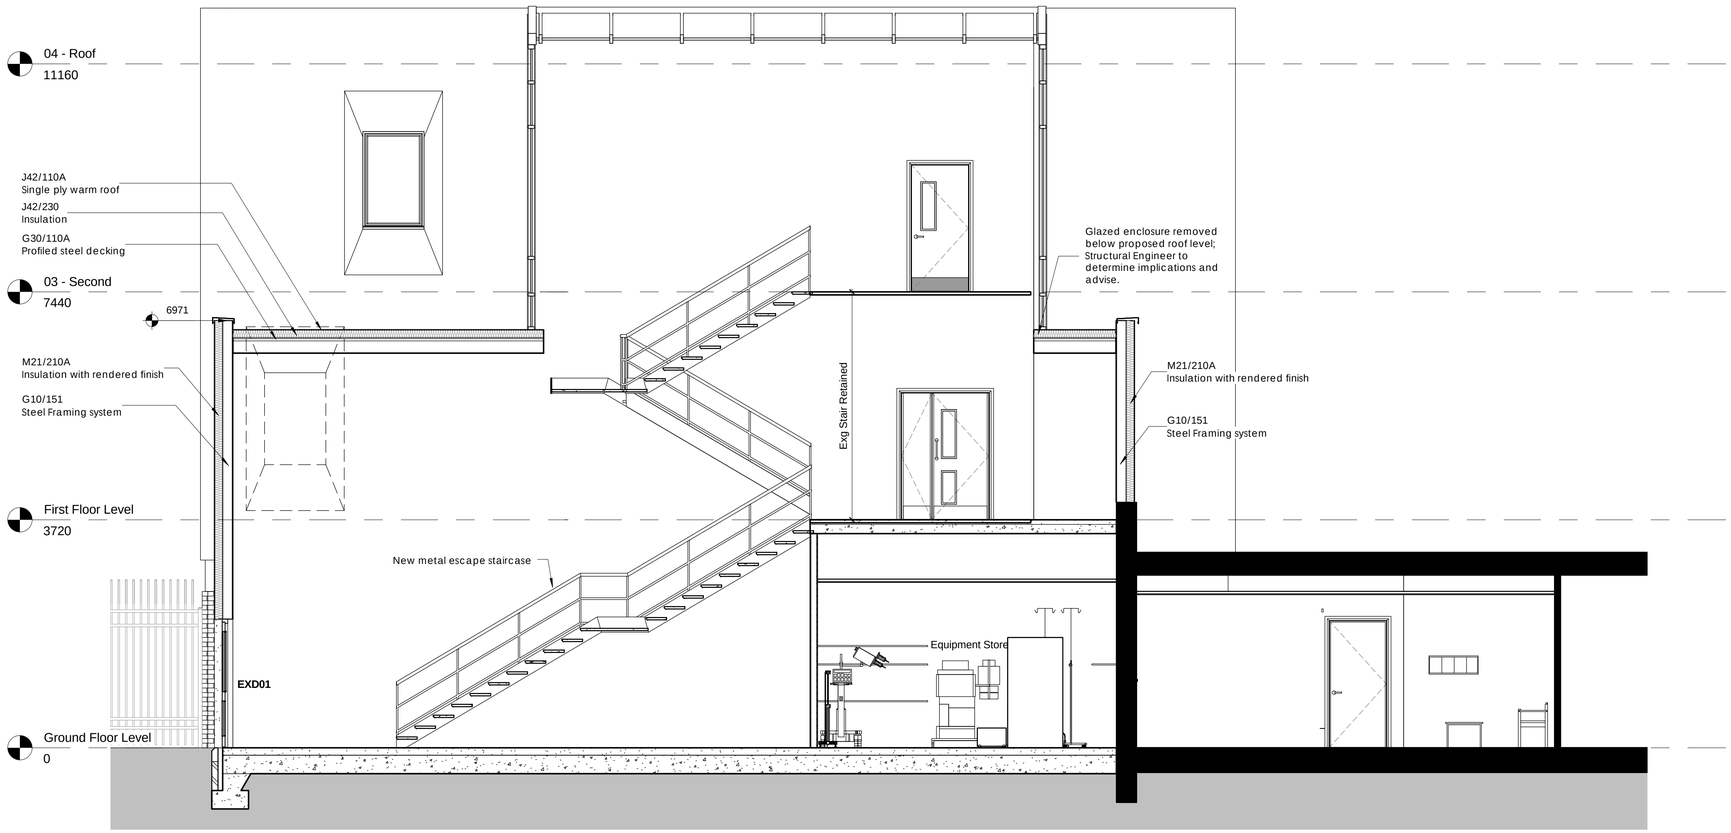

2 **XS-20-003**
1 : 50

NOTES

ALL DIMENSIONS AND LEVELS ARE TO BE CHECKED ON SITE

ANY DISCREPANCIES ARE TO BE REPORTED TO THE ARCHITECT BEFORE ANY WORK COMMENCES

THIS DRAWING SHALL NOT BE SCALED TO ASCERTAIN ANY DIMENSIONS WORK TO FIGURED DIMS ONLY

THIS DRAWING SHALL NOT BE REPRODUCED WITHOUT EXPRESS WRITTEN PERMISSION FROM AFL LTD.

Rev No.	Rev Date	Rev By	Description
P4	10.01.14	SL	Planning Aplication
P3	19.12.13	SL	Issued for Cost Planning Purposes
P2	03.12.13	SL	Provisional
P1	07.11.13	SL	Provisional

project
MJH 3rd MRI Scannner

location
MANCHESTER ROYAL INFIRMARY

client
Lend Lease FM

Lend Lease

AFL Architects
1st Floor
St Georges House
56 Peter Street
Manchester UK
M2 3NQ
t: +44(0)161 236 6263
f: +44(0)161 236 6484
w: www.afl-uk.com
e: mail@afl-uk.com
Liverpool office
t: +44(0)151 231 6200

AFL ARCHITECTS

key plan

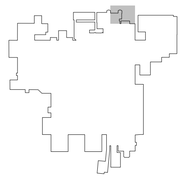

drawing title
Proposed GA Sections

dwg purpose
PRELIMINARY

scale As indicated drawn SL checked DMS
@ sheet size A1 rev date

133166 job number
VE-13-035-AFL-AS-20-013 drawing number
P4 revision