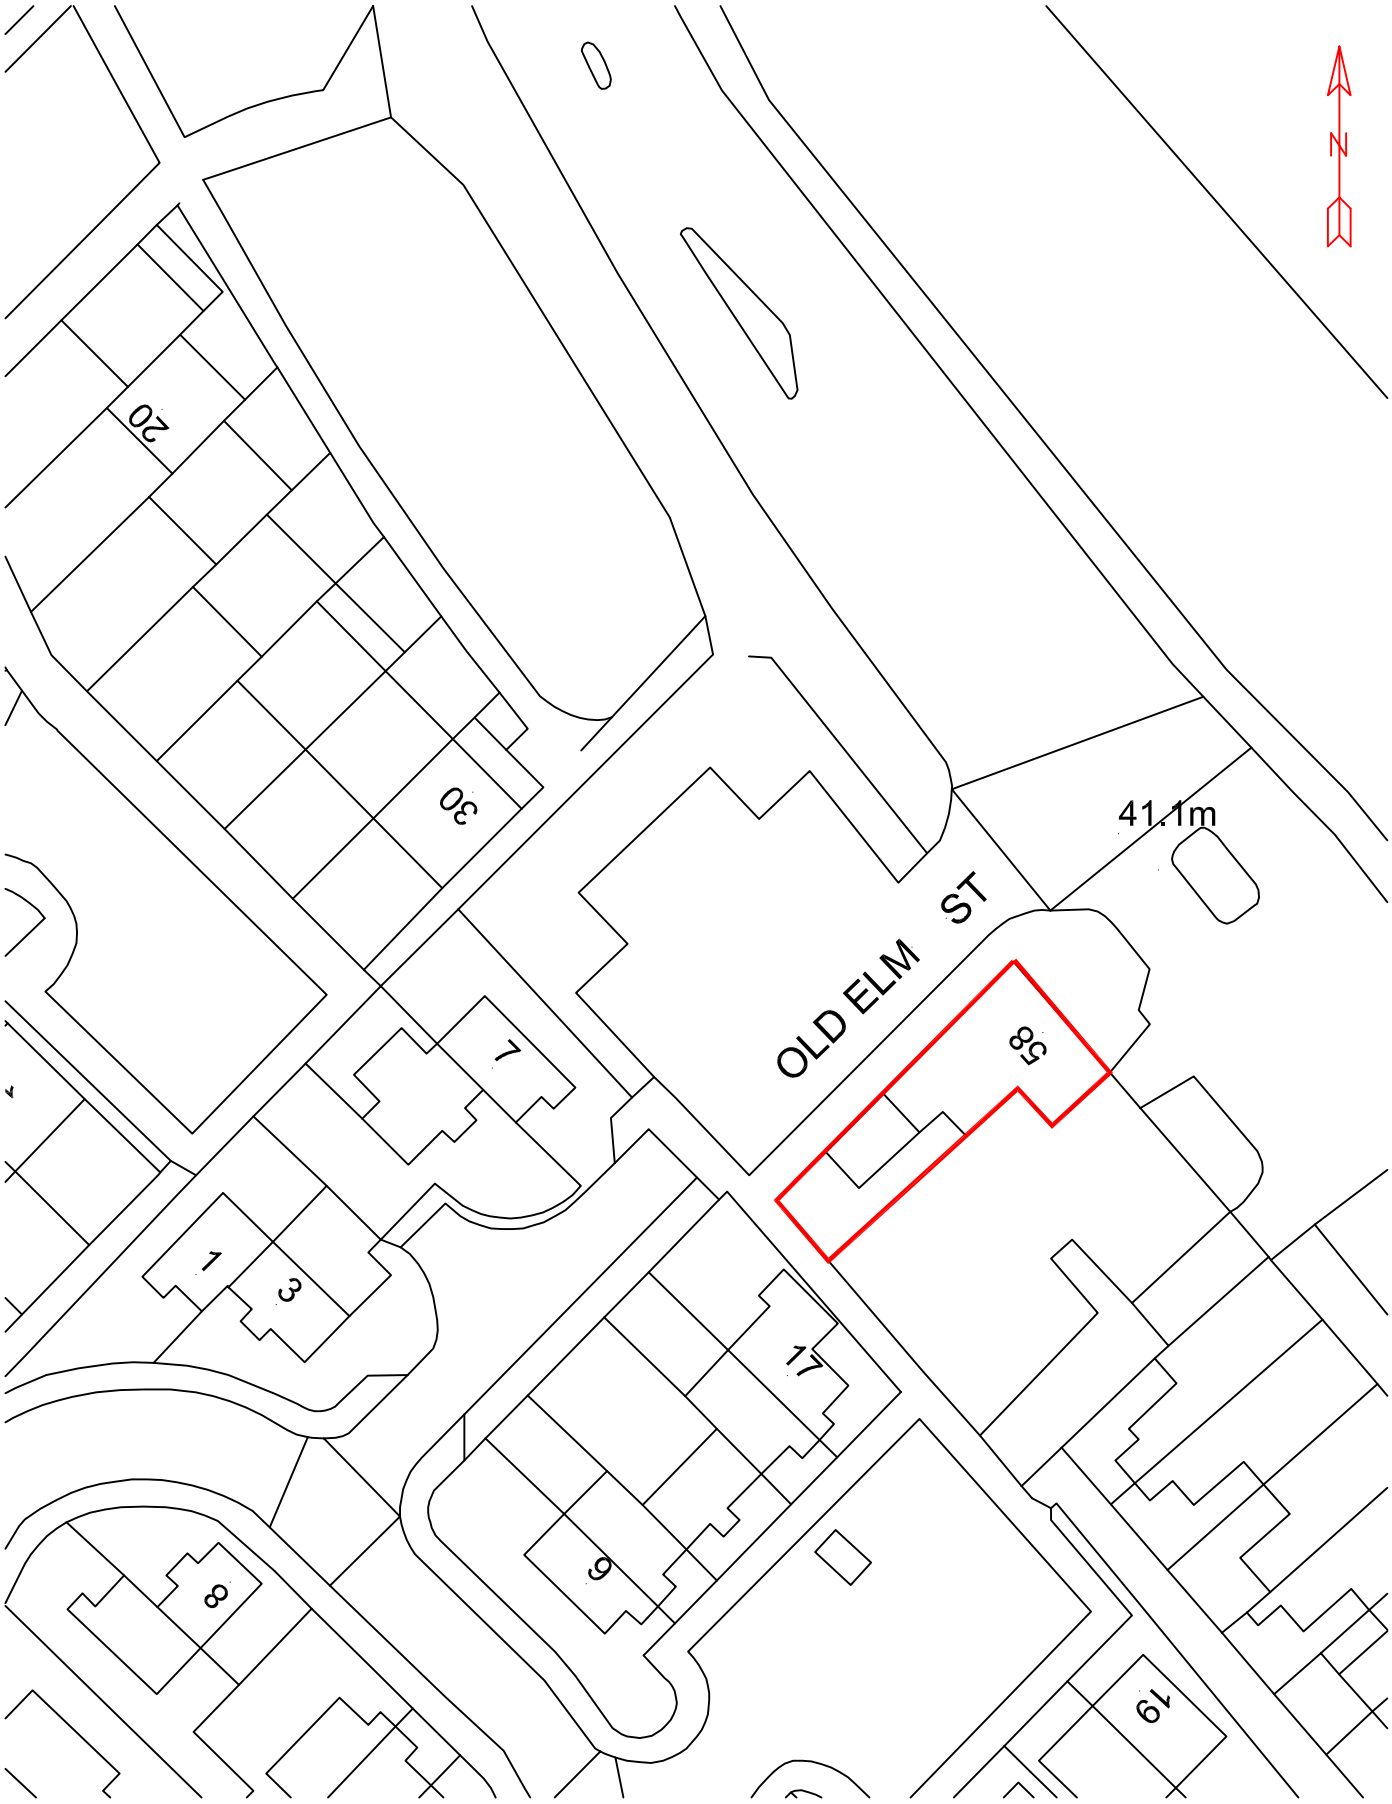

Project **58 STOCKPORT ROAD,MANCHESTER, M12 6AL - PROPOSED VARIATION OF CONDITION 3 ATTACHED TO PLANNING PERMISSION 102190/FO/2013/N2**	Contract. No. **4602**	Drg.No. **1**	Revision	Scale **1:500** @ A4 By **MCC** Date **NOV 2013** Chkd	**LAWRENSON ASSOCIATES** **Consulting Structural Engineers** **Planning & Development Consultants**
Client **MR BAHAR ALI**	Drawing Title **SITE PLAN**				THE GLOBE 142 HARDSHAW ST. ST. HELENS WA10 1JT Telephone:(01744) 733446 www.lawrensonassociates.co.uk E-mail:info@lawrensonassociates.co.uk