

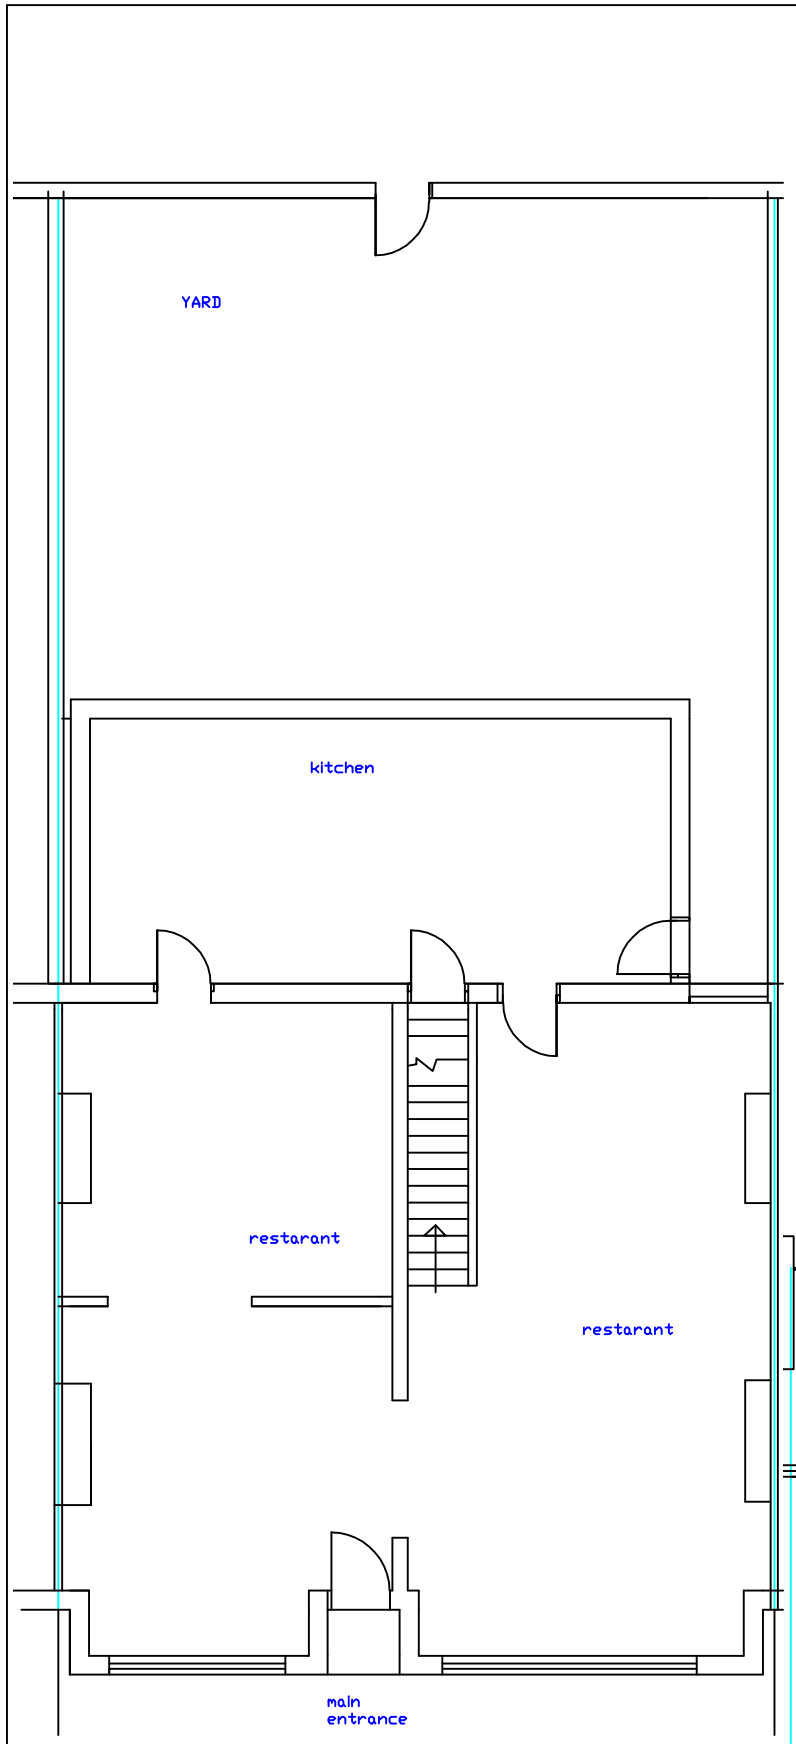



EXISTING
GROUND
FLOOR
LAYOUT
1:100

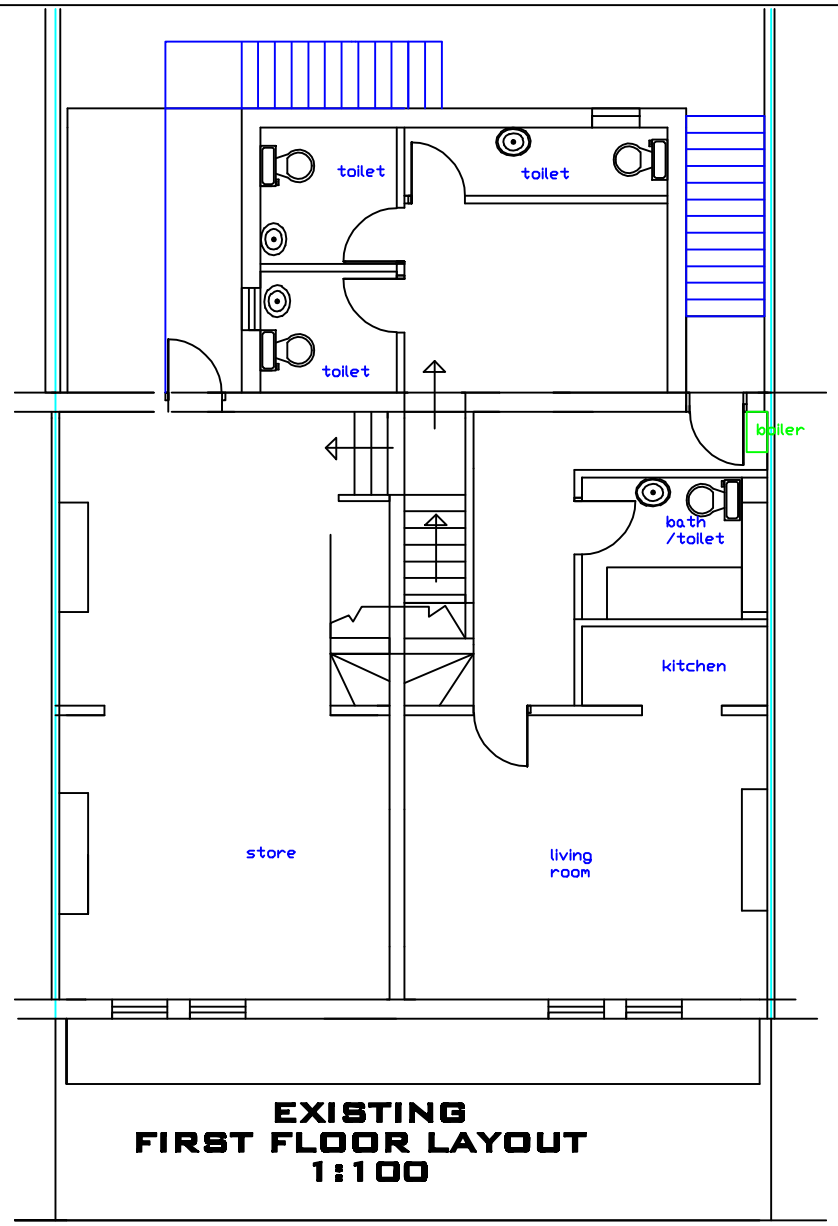

EXISTING
FIRST FLOOR LAYOUT
1:100

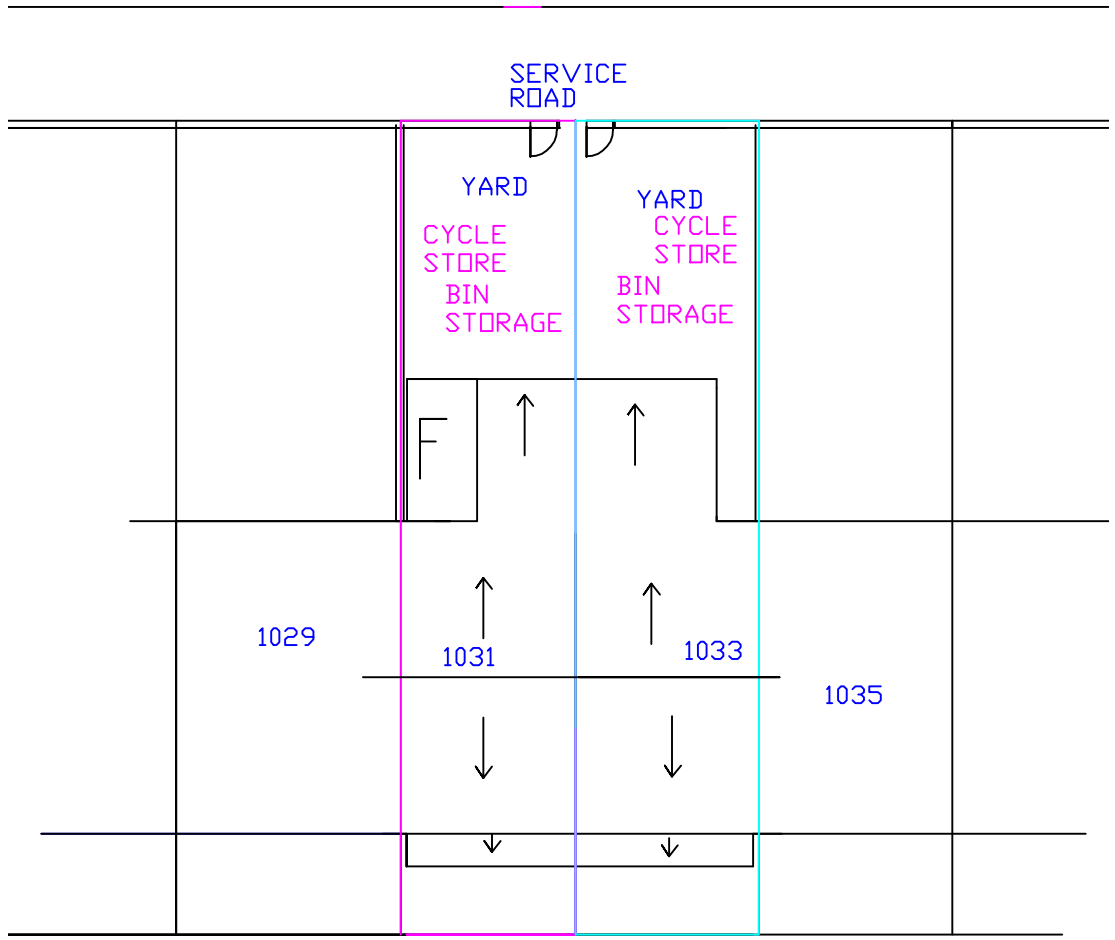

PROPOSED BLOCK PLAN
1:200

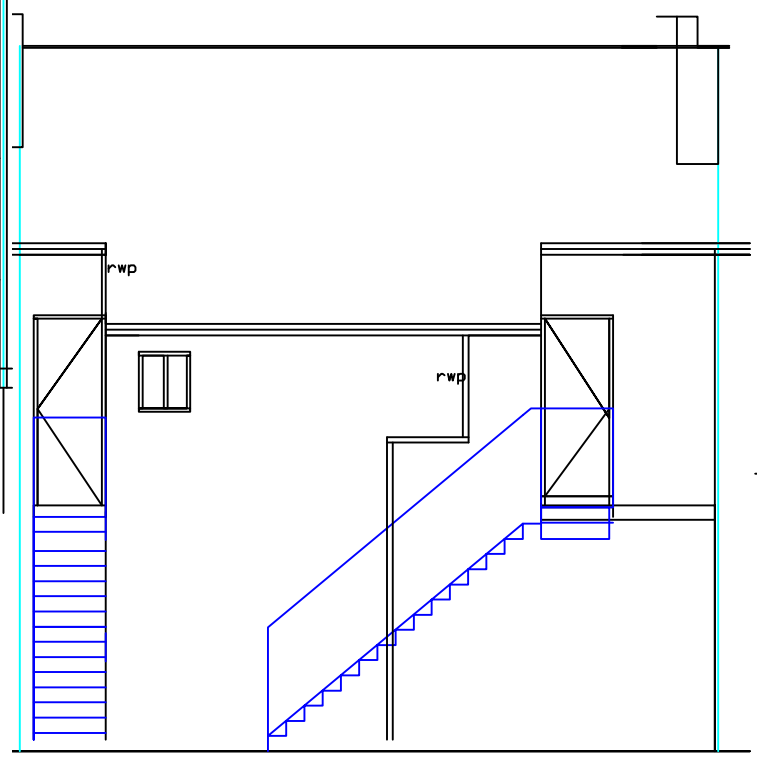

EXISTING
REAR VIEW
1:100



EXISTING
FRONT VIEW
1:100

Date Rev

DO NOT SCALE OF THIS DRAWING TAKE ALL DIMENSIONS ON SITE Do not start any works untill all the approvals have been obtained

drawn: DRW

client:
Q&A KHOLIE
MARTIN STONER,
1031-33,STOCKPORT ROAD,
LEVENSHULME,
MANCHESTER
M19 3PW
TEL07885487530

drawing title:
CHANGE OF USE TO FOUR APARTMENTS WITH SAMLL REAR EXTENSION AND INTERNAL ALTERATIONS

project:
MANCHESTER CITY COUNCIL
PLANNING AND BUILDING CONTROL

Plans Drawn.
tel.no.07952934281
07856609593
email
Bawinterbottom
@aol.com
PlansDrawn01
@aol.com
www.plansdrawn.org

date:
FEB. 2014

project no.	drg. no.	rev.
SR1031	01	A