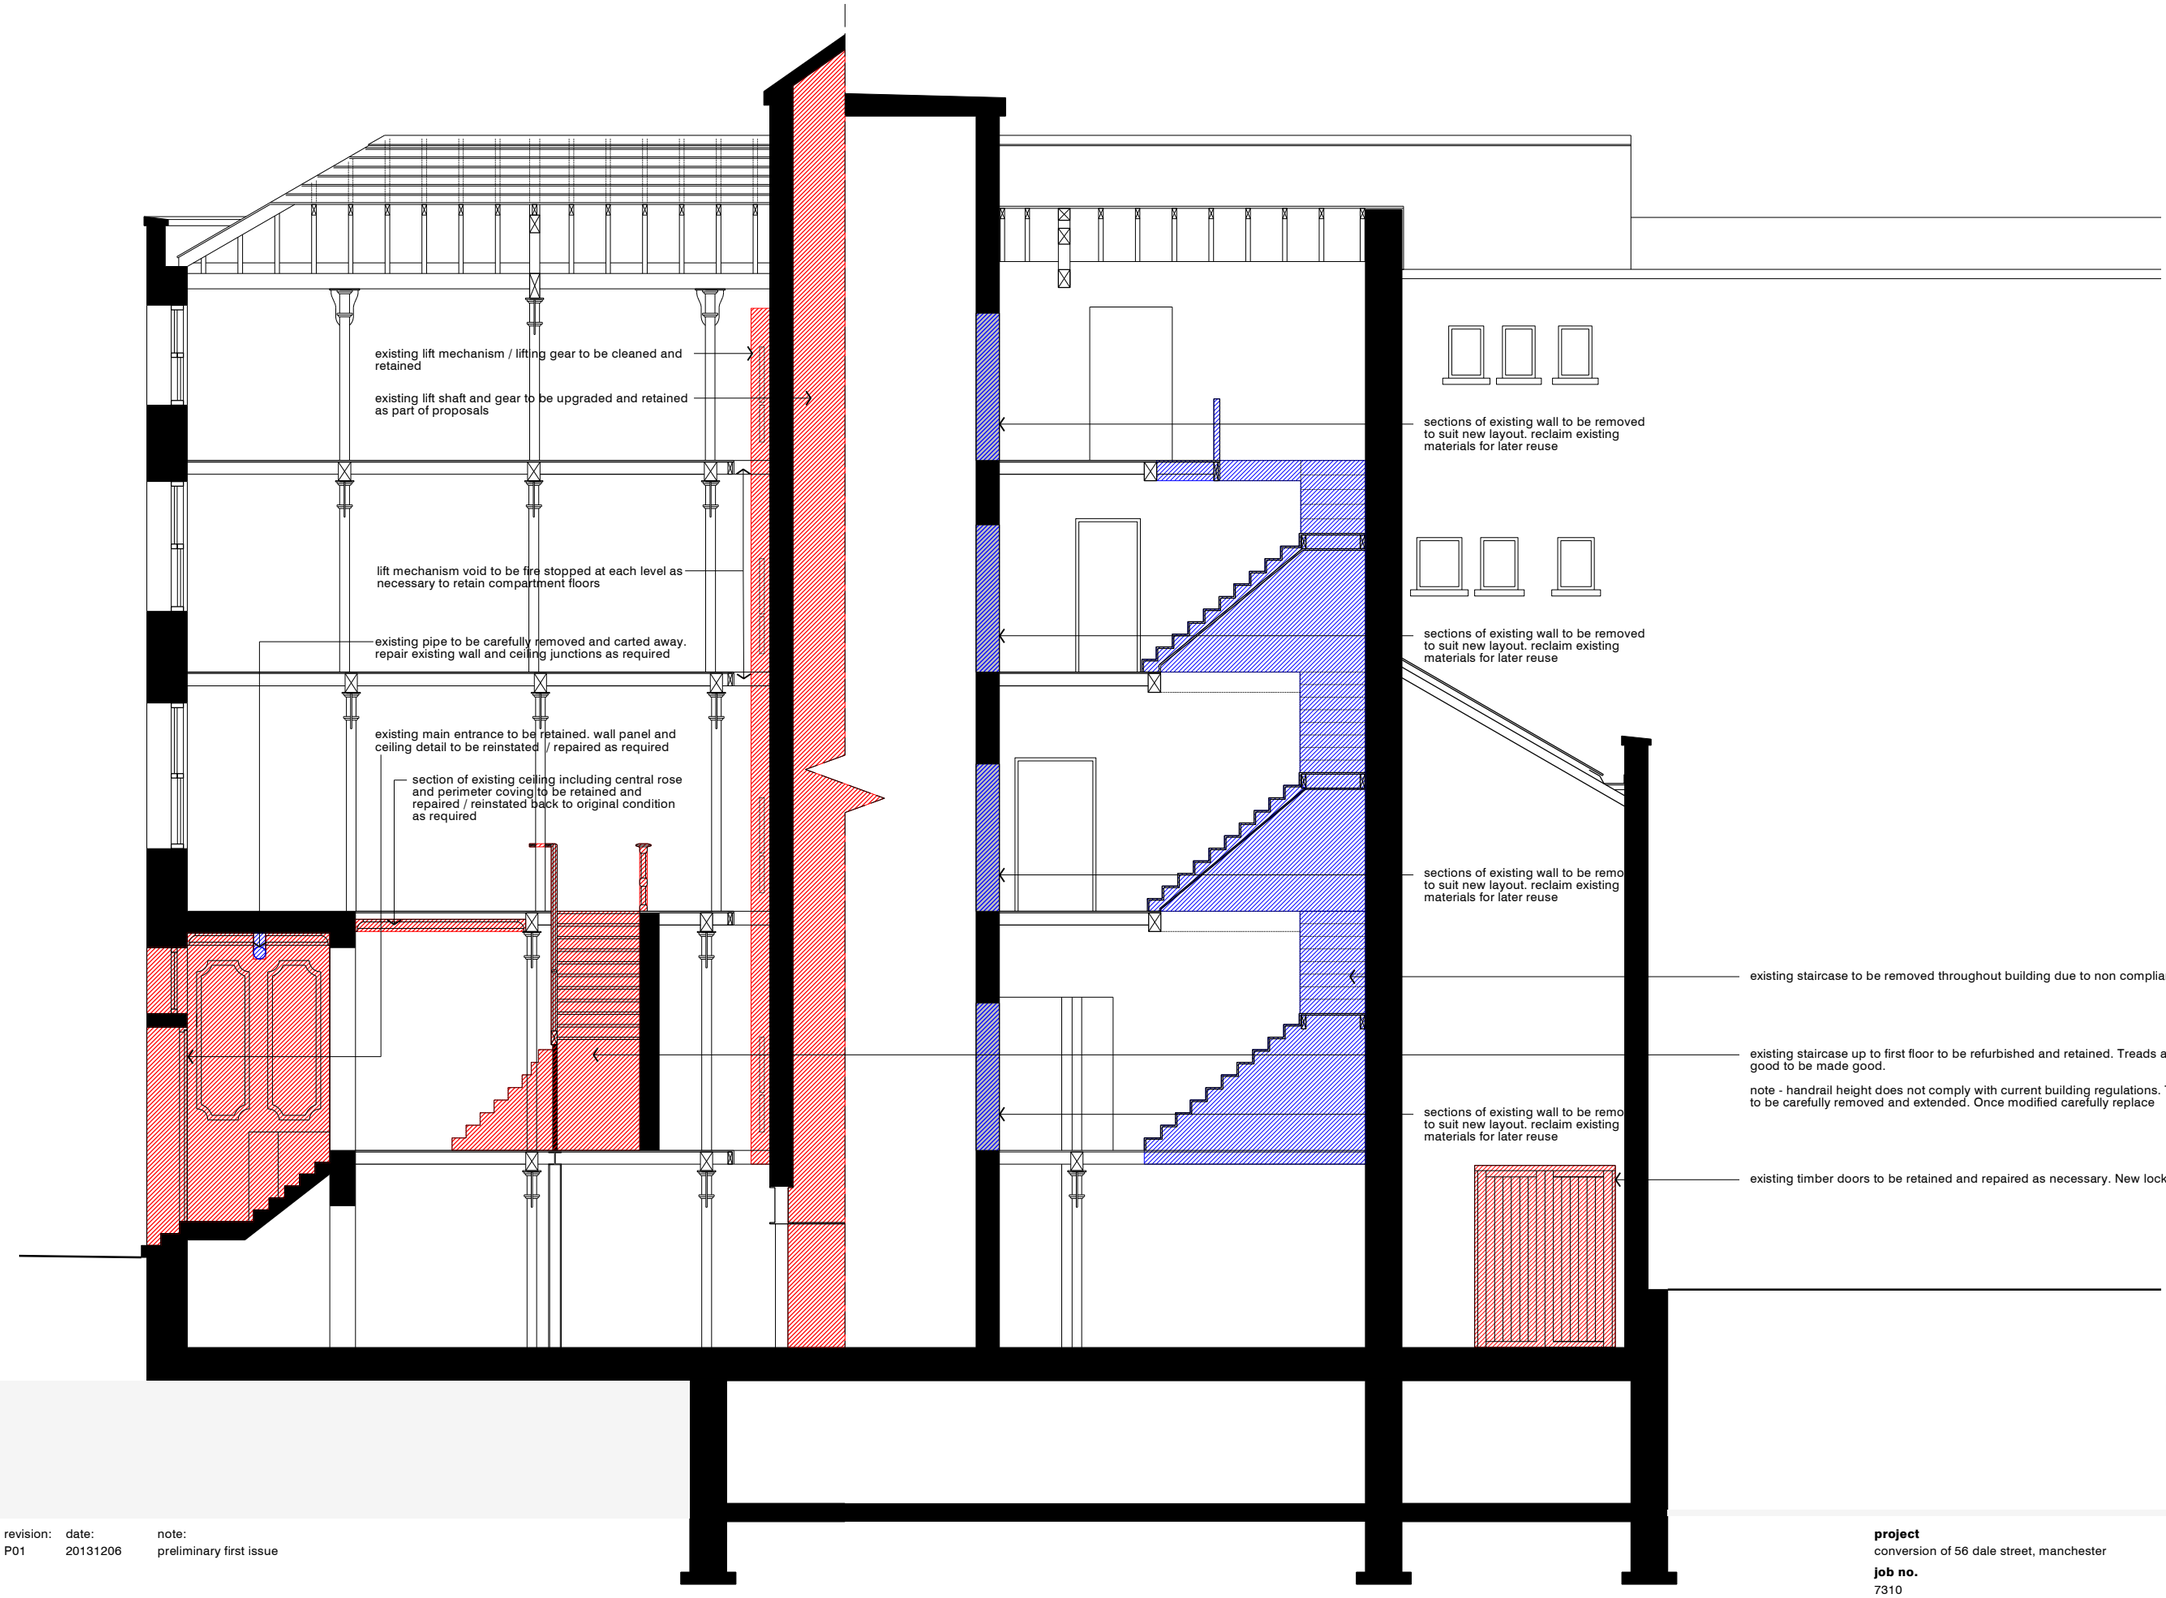

revision:	date:	note:
P01	20131206	preliminary first issue

© stephenson:ISA STUDIO ltd. do not scale from this drawing

project
conversion of 56 dale street, manchester

job no.
7310

title
existing section b-b

scale
1:100 @ A3

drawing no.
al(00)0031

stephenson:ISA
STUDIO
architects planners interiors

3 riverside mews
4 commercial street
manchester, M15 4RQ
www.stephenson-isa-studio.com
mail@stephenson-isa-studio.com
t +44 (0)161 832 0244