

Roof to be tiled with the tiles to match existing with 125mm lap and fixed to 32x25mm treated softwood battens on breathable membrane over 50x125 treated rafters @ 450mm c/c.

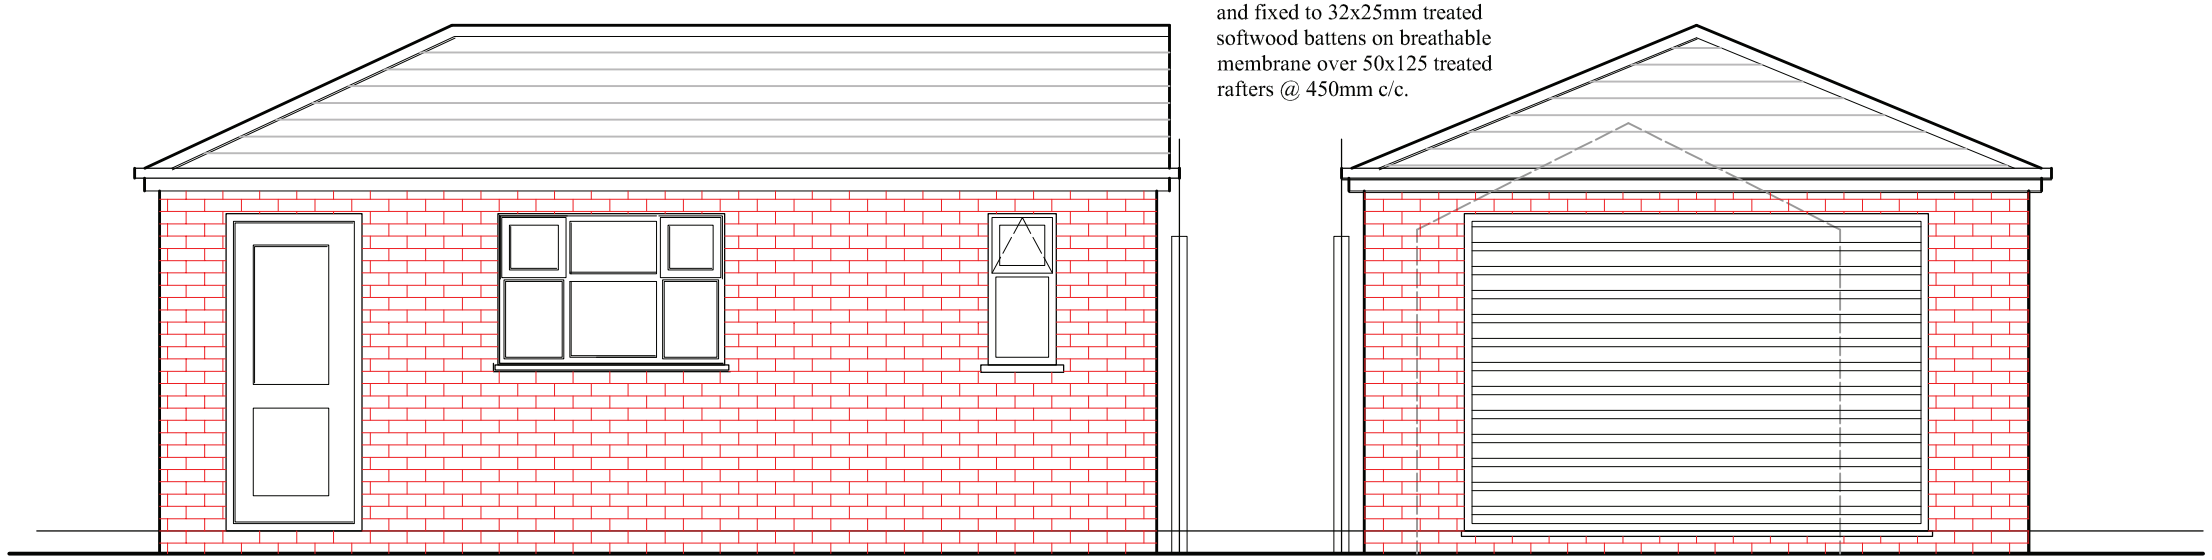


SIDE ELEVATION

FRONT ELEVATION

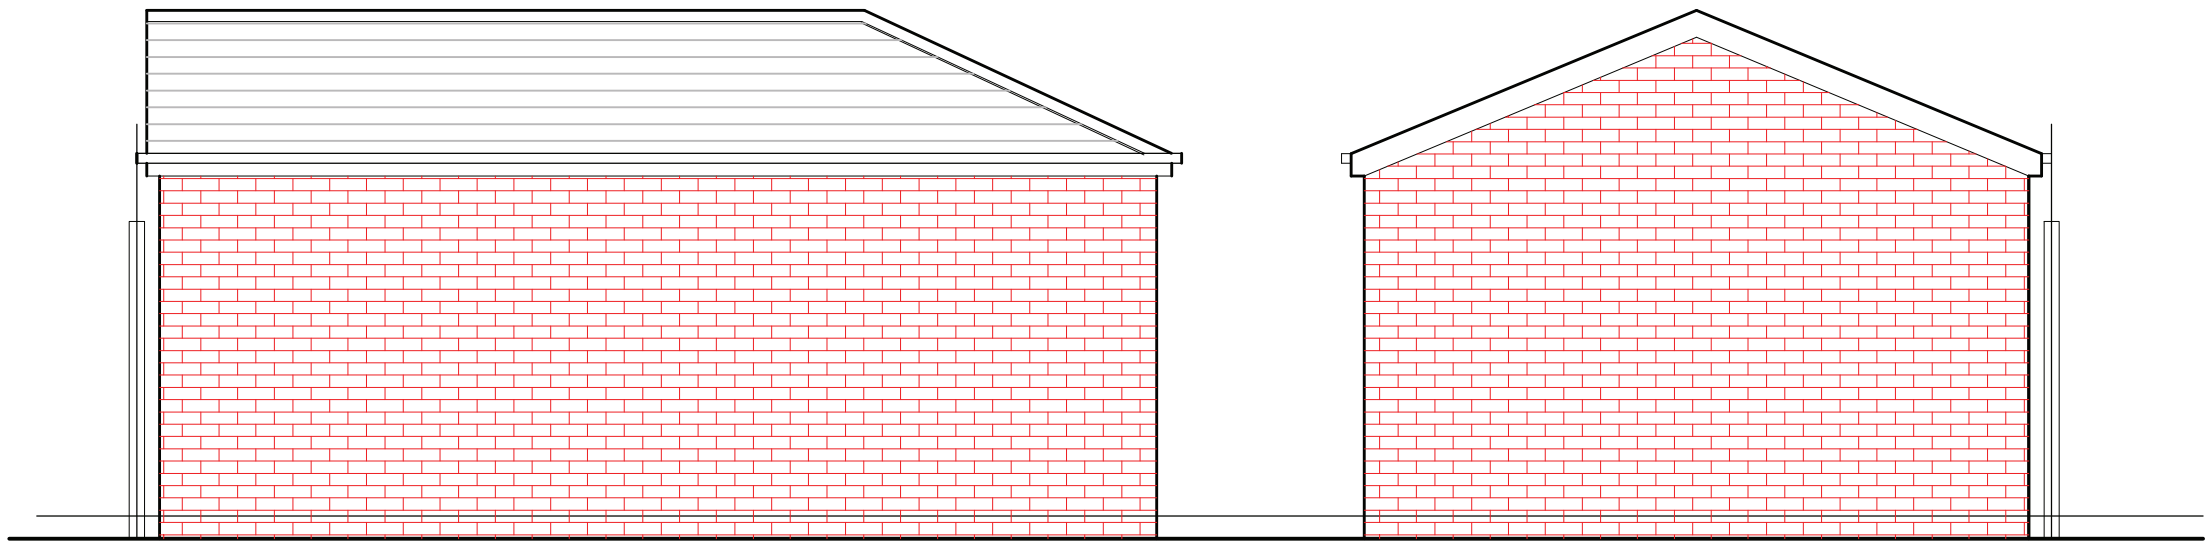

GARAGE SIDE ELEVATION

GARAGE REAR ELEVATION

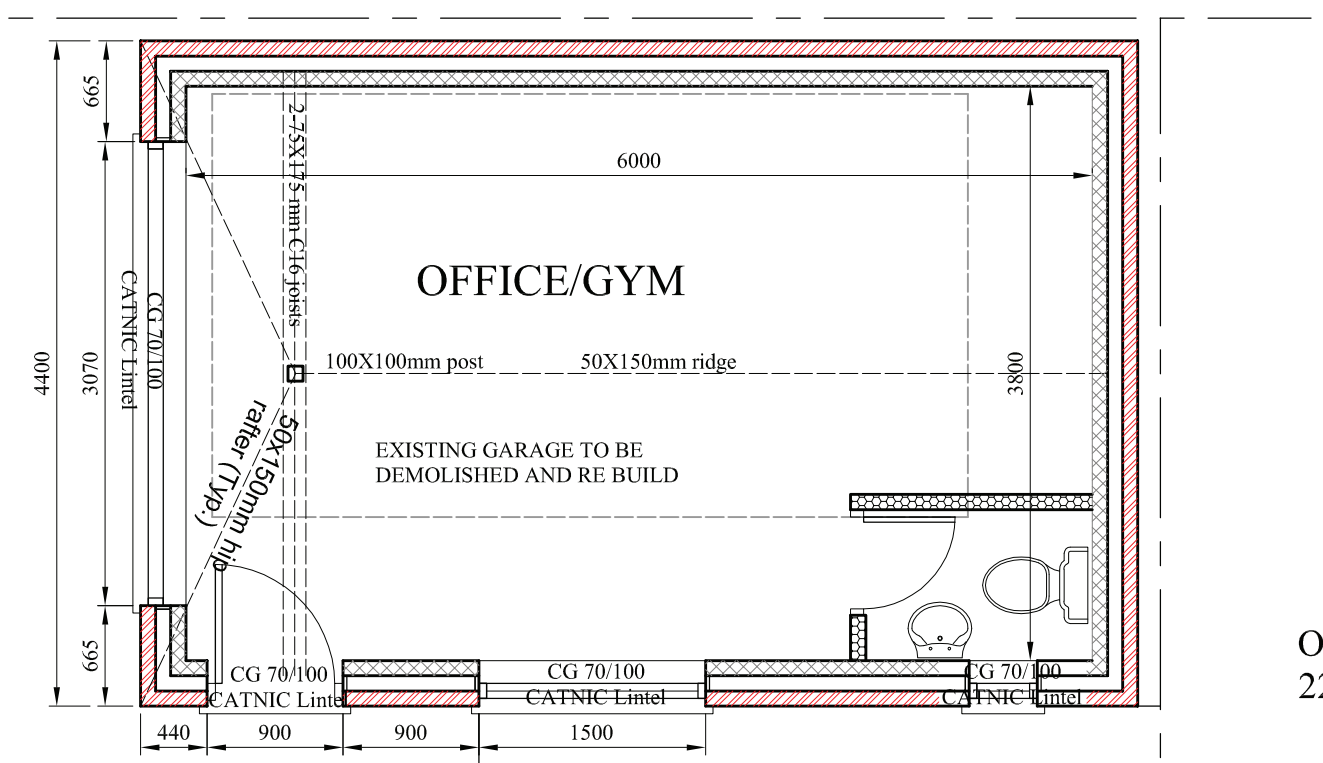

OFFICE/GYM PLAN
225 KINGS ROAD, CHORLTON