

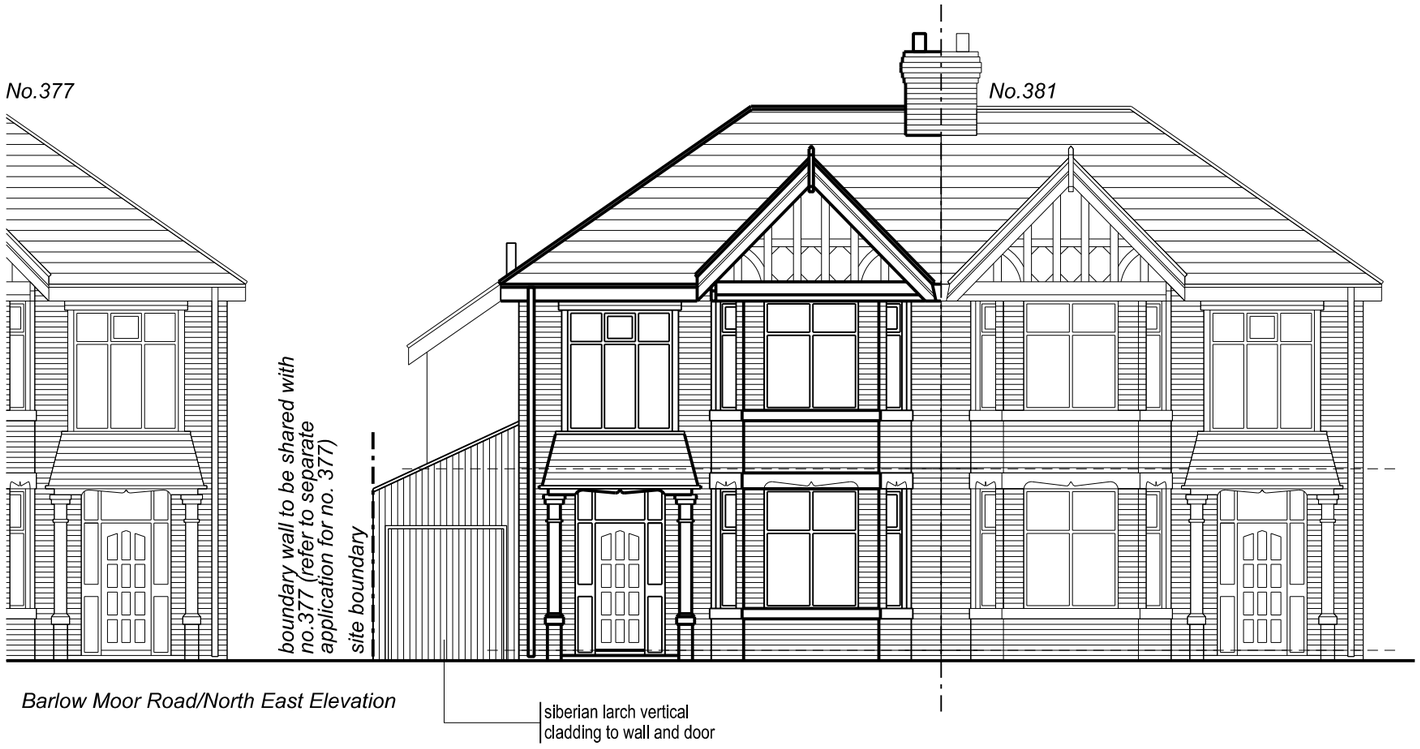



Barlow Moor Road/North East Elevation

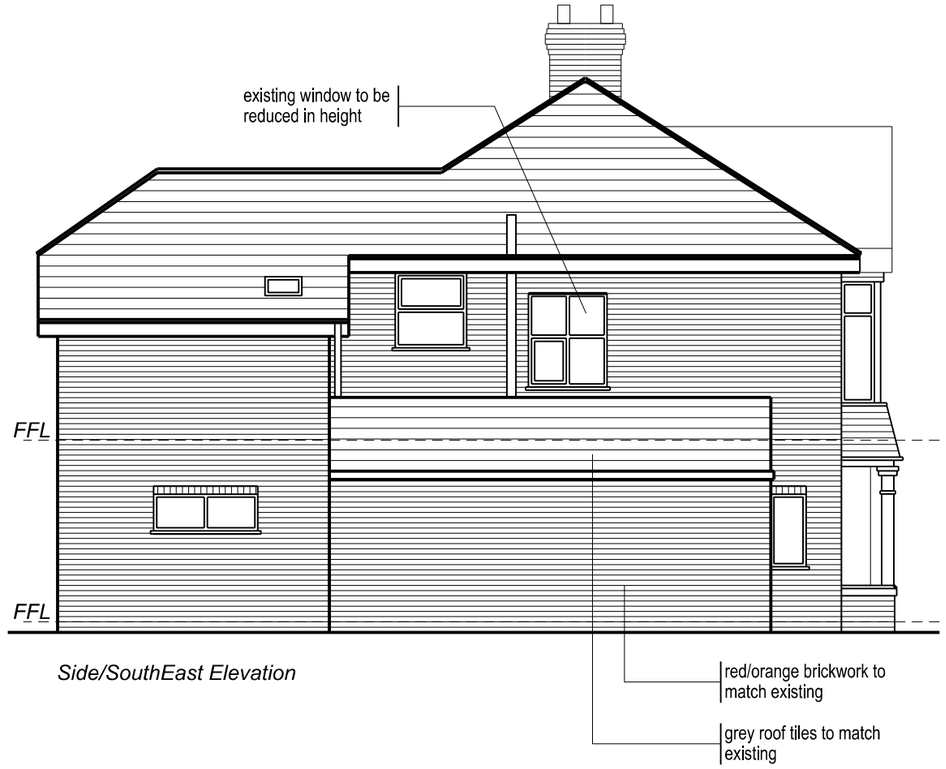

Side/SouthEast Elevation

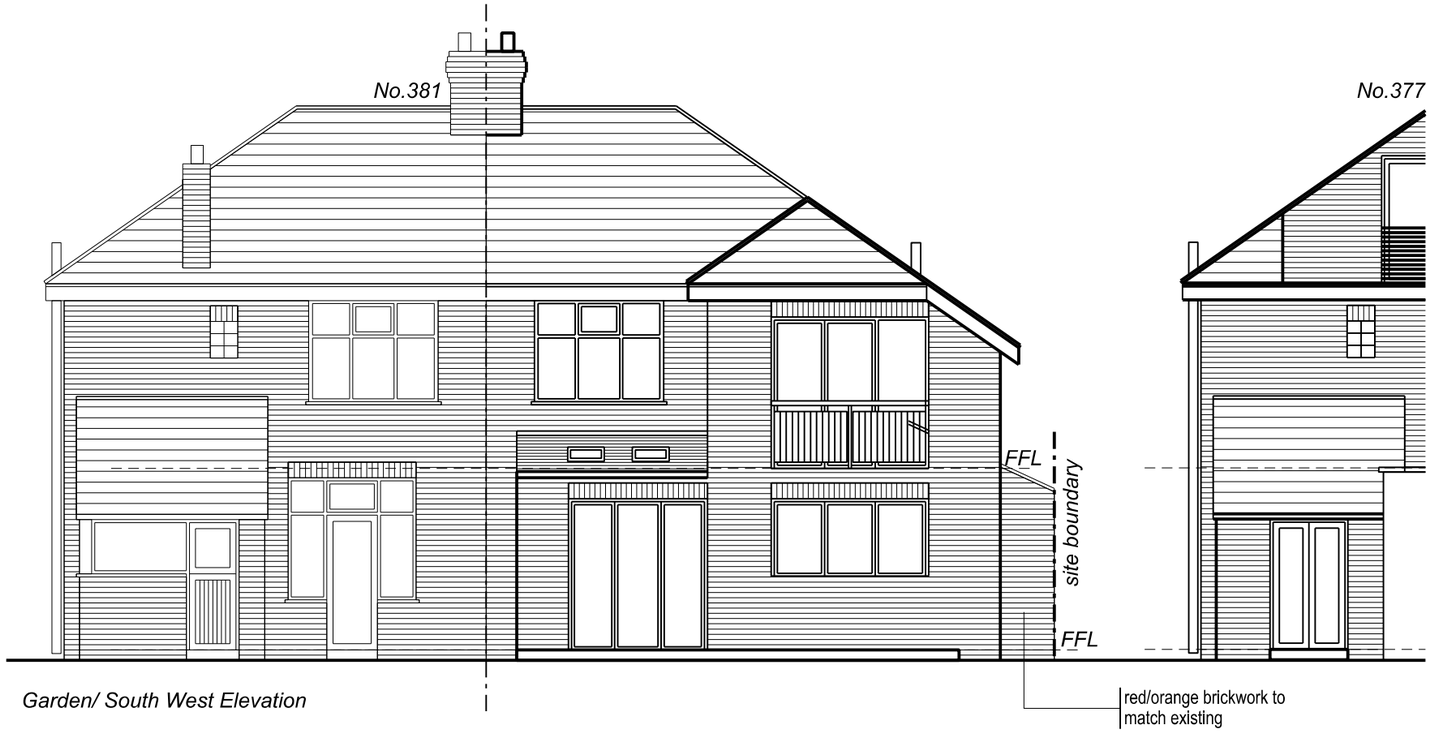

Garden/ South West Elevation

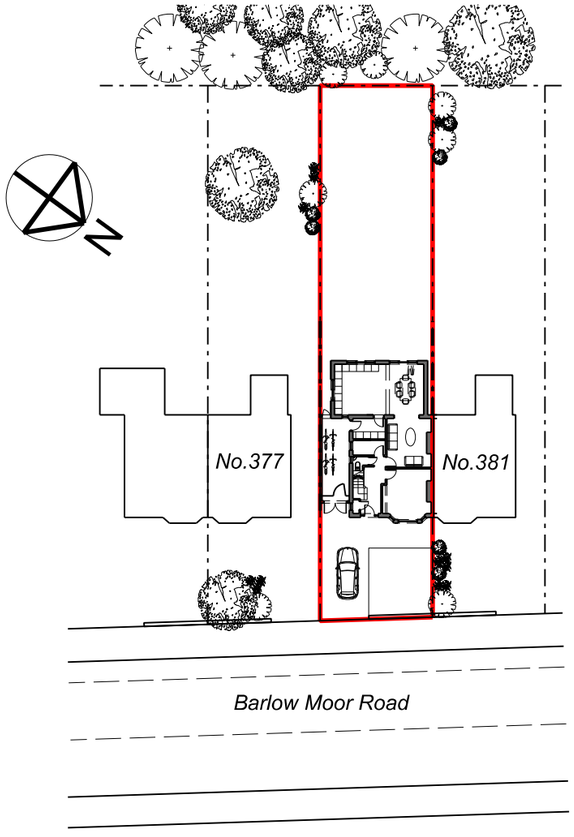

Project

Mr and Mrs Clewlow
379 Barlow Moor Road

Title

Proposed Elevations

Job No. 1014

Drawing No. L301rev1

Scale @A3 1:100

0m 1m 2m