PLANNING AND
BUILDING CONTROL

2 1 FEB 2014

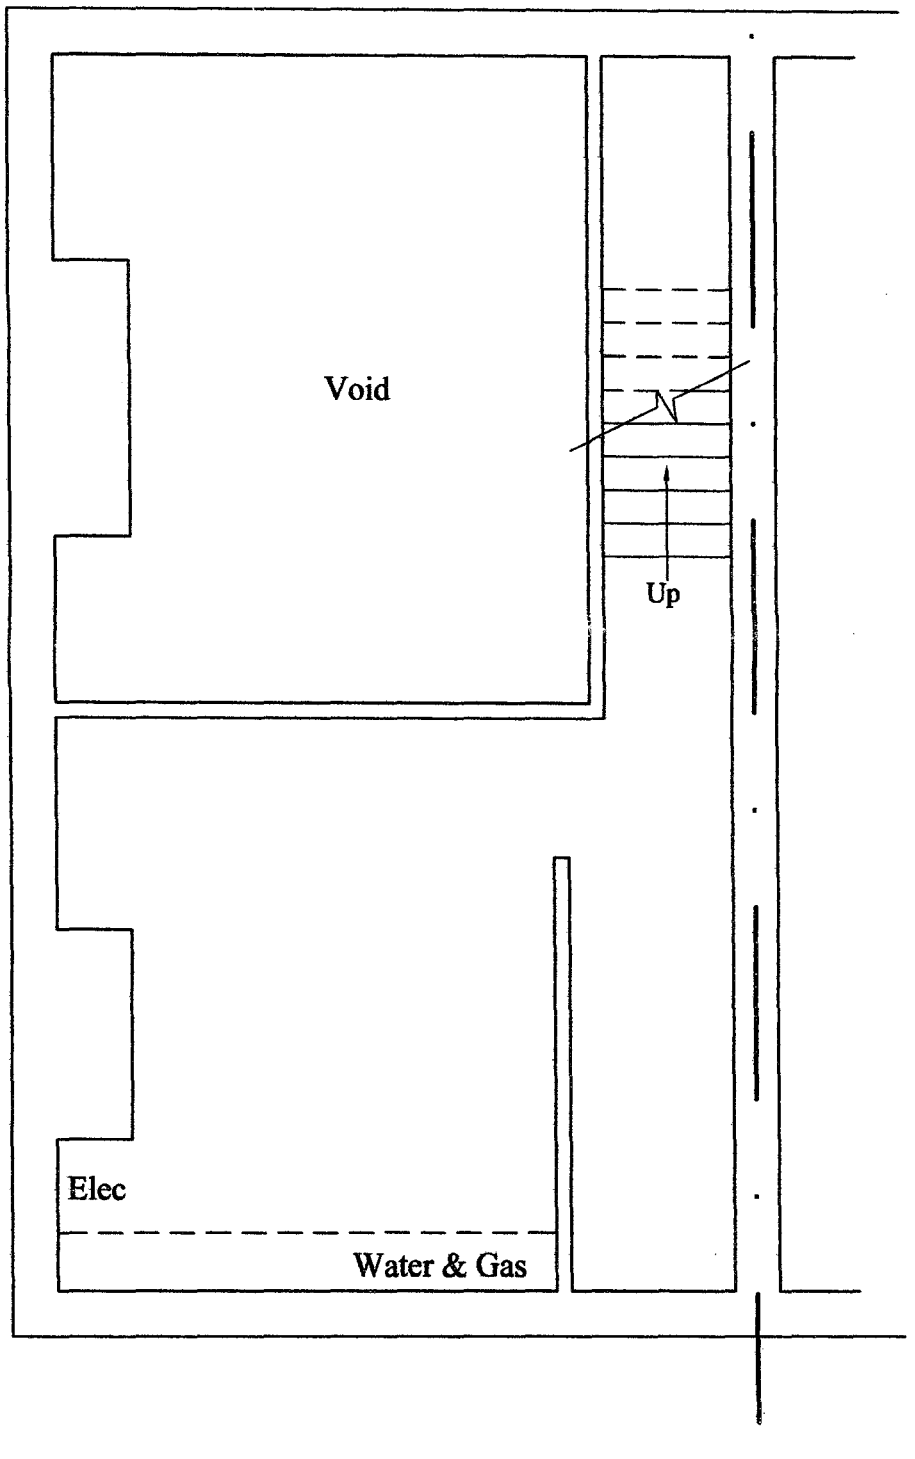

EXISTING BASEMENT FLOOR PLAN

PROPOSED 2-STOREY REAR EXTENSION, LOFT CONVERSION & INTERNAL ALTERATIONS AT: 1 RIPPINGHAM ROAD, WITHINGTON, MANCHESTER, M20 3FX.		
EXISTING BASEMENT FLOOR PLAN	*SCALE* 1:50	JOB No: 0038/ 001 *REV:*

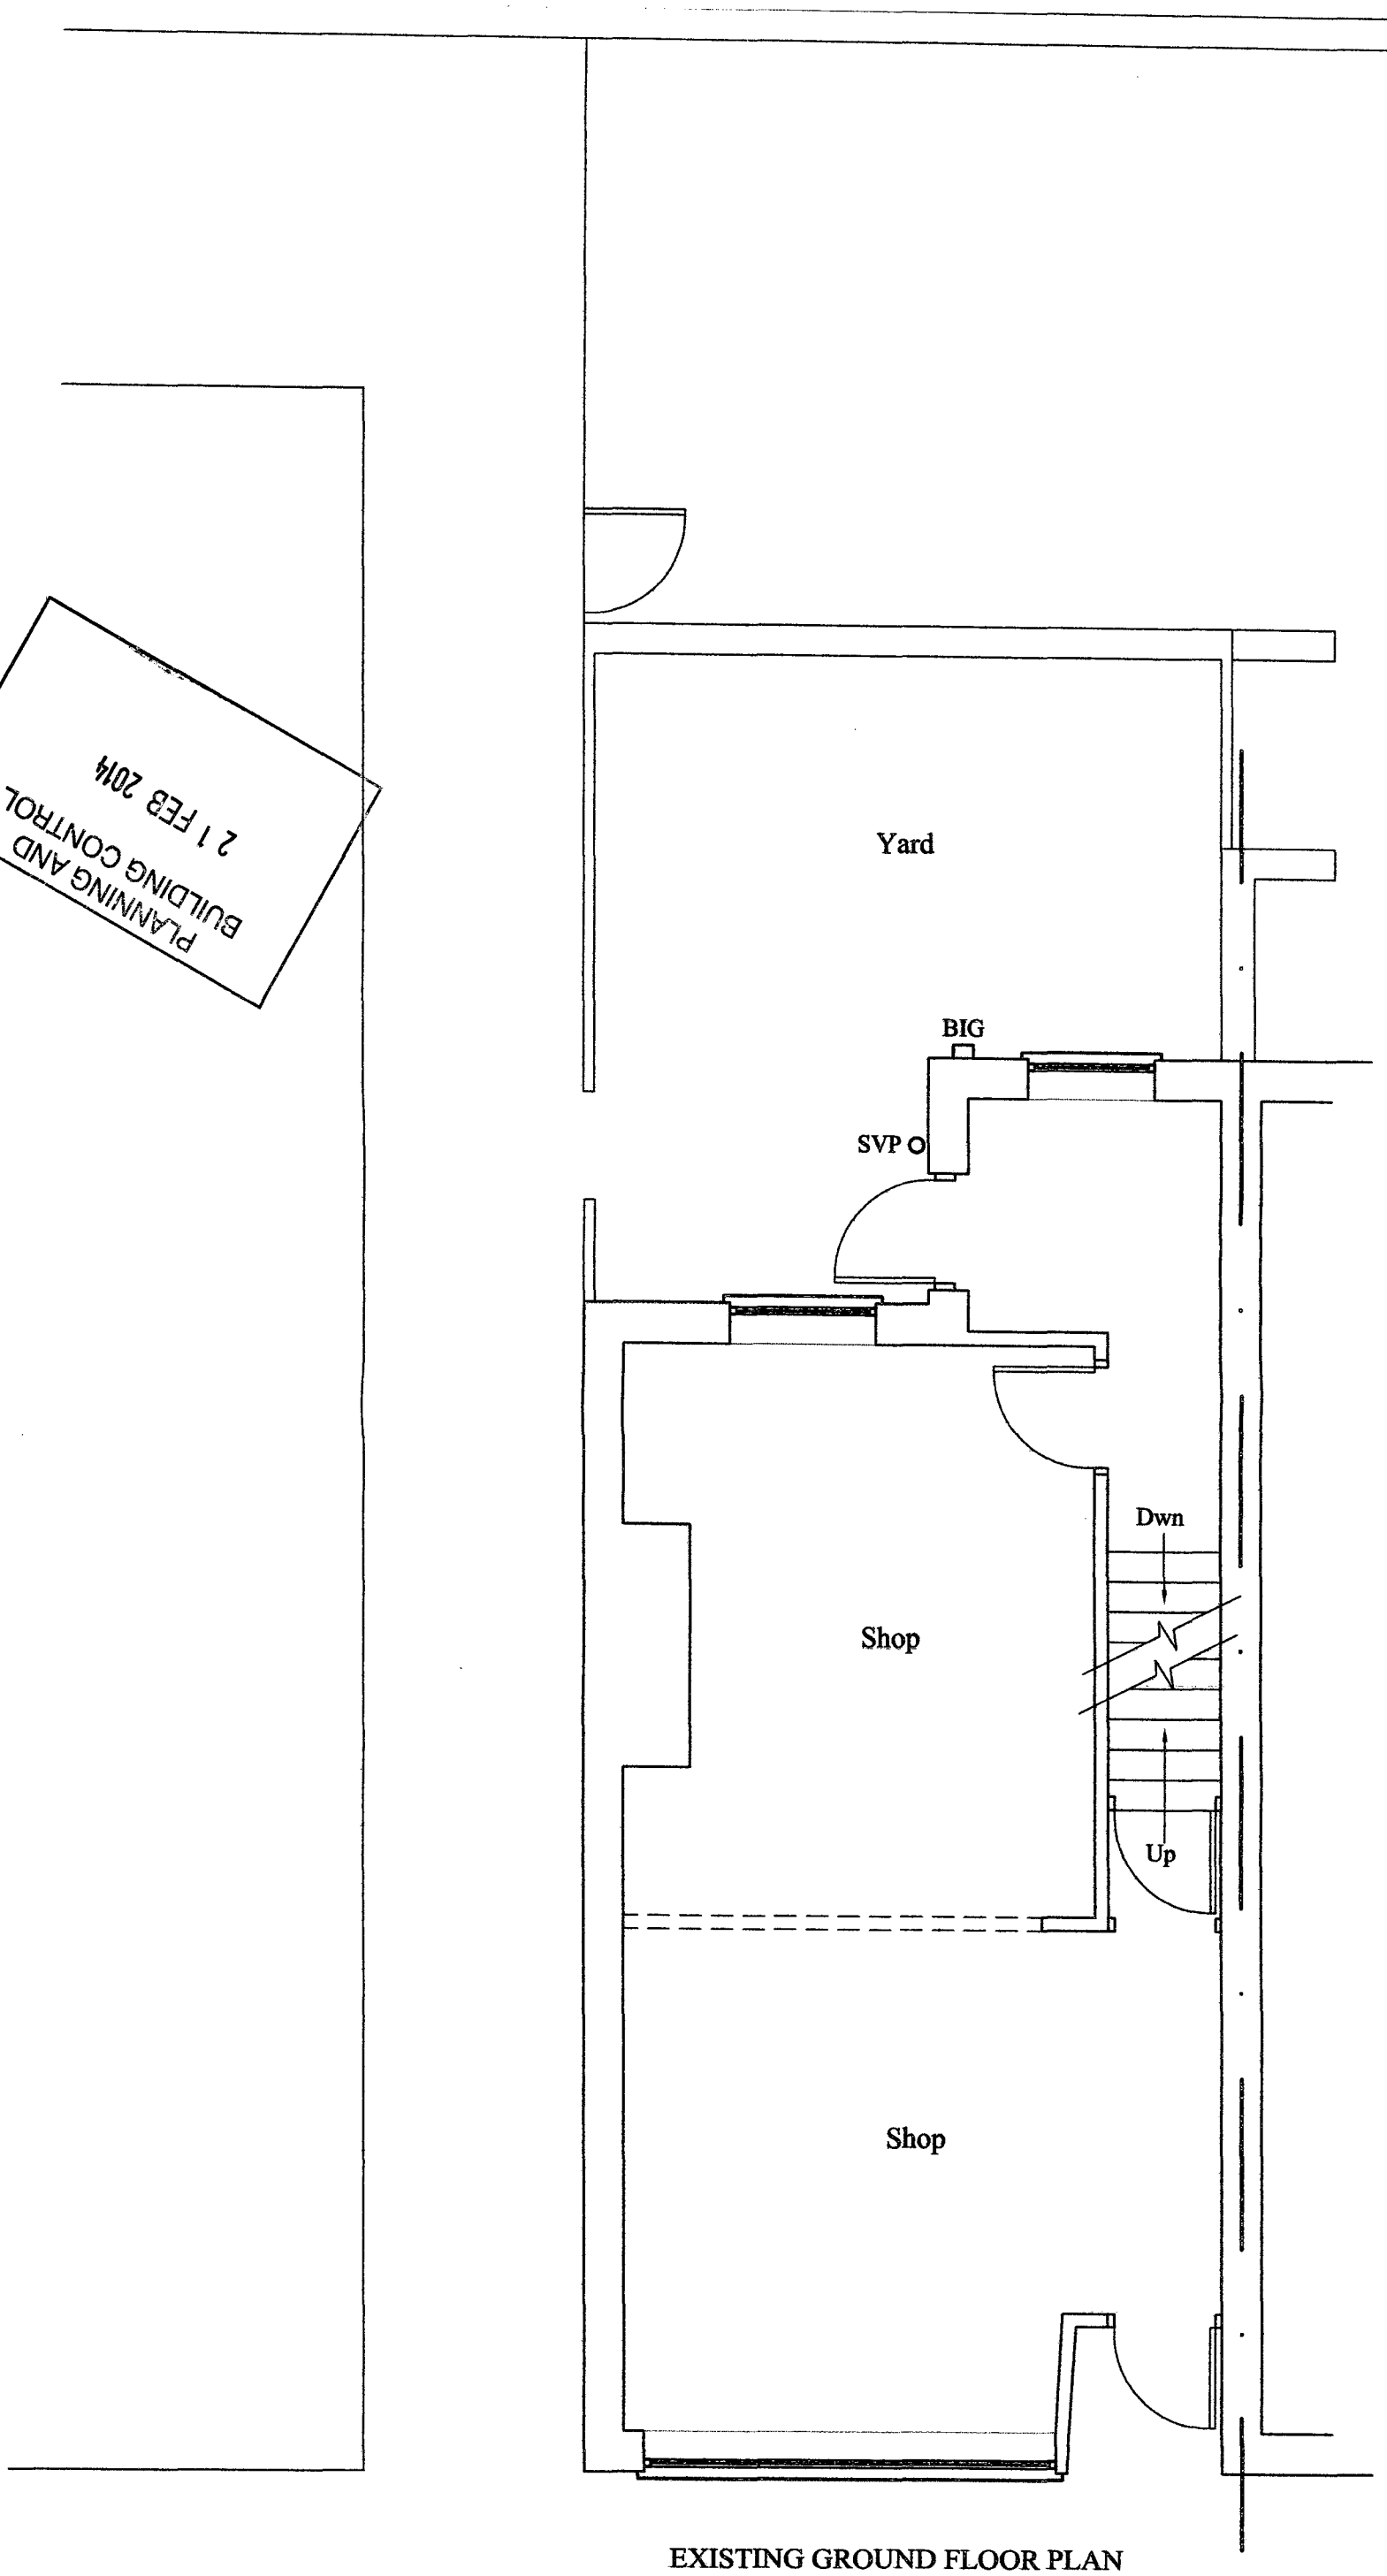

EXISTING GROUND FLOOR PLAN

PROPOSED 2-STOREY REAR EXTENSION, LOFT CONVERSION & INTERNAL ALTERATIONS AT: 1 RIPPINGHAM ROAD, WITHINGTON, MANCHESTER, M20 3FX.		
EXISTING GROUND FLOOR PLAN	*SCALE 1:50*	JOB No: 0038/ 002 *REV:*

PLANNING AND
BUILDING CONTROL
21 FEB 2014

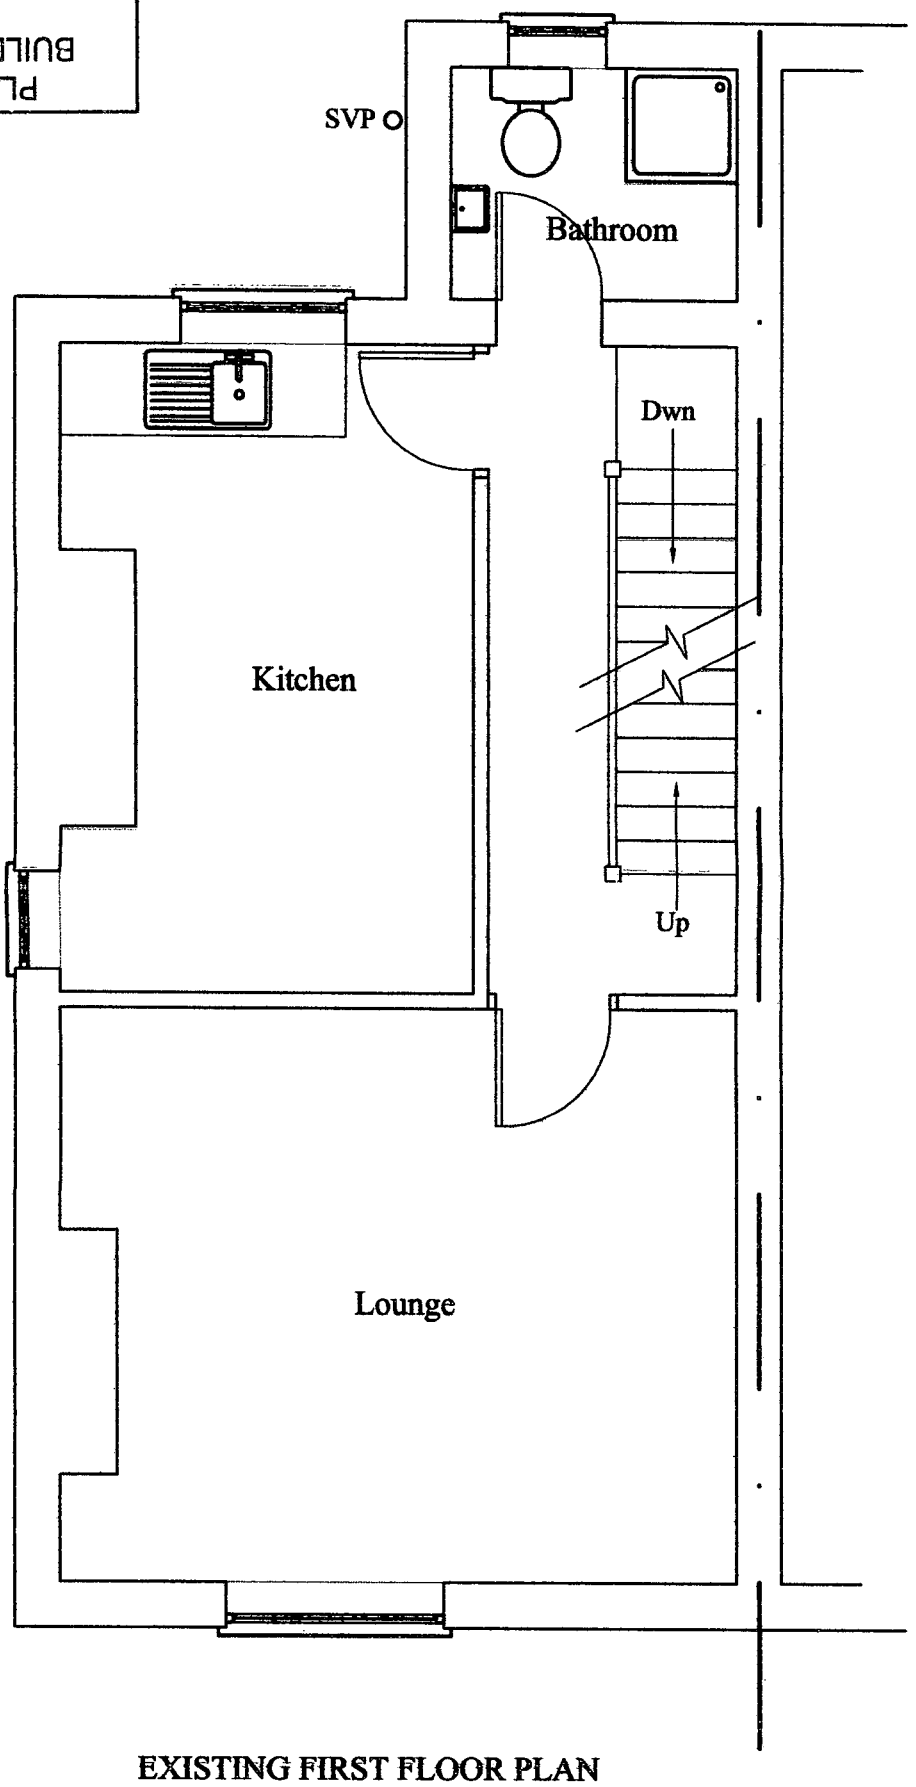

EXISTING FIRST FLOOR PLAN

PROPOSED 2-STOREY REAR EXTENSION, LOFT CONVERSION & INTERNAL ALTERATIONS AT: 1 RIPPINGHAM ROAD, WITHINGTON, MANCHESTER, M20 3FX.		
EXISTING FIRST FLOOR PLAN	*SCALE* 1:50	JOB No 0038/ 003 *REV:*

21 FEB 2014
PLANNING AND
BUILDING CONTROL

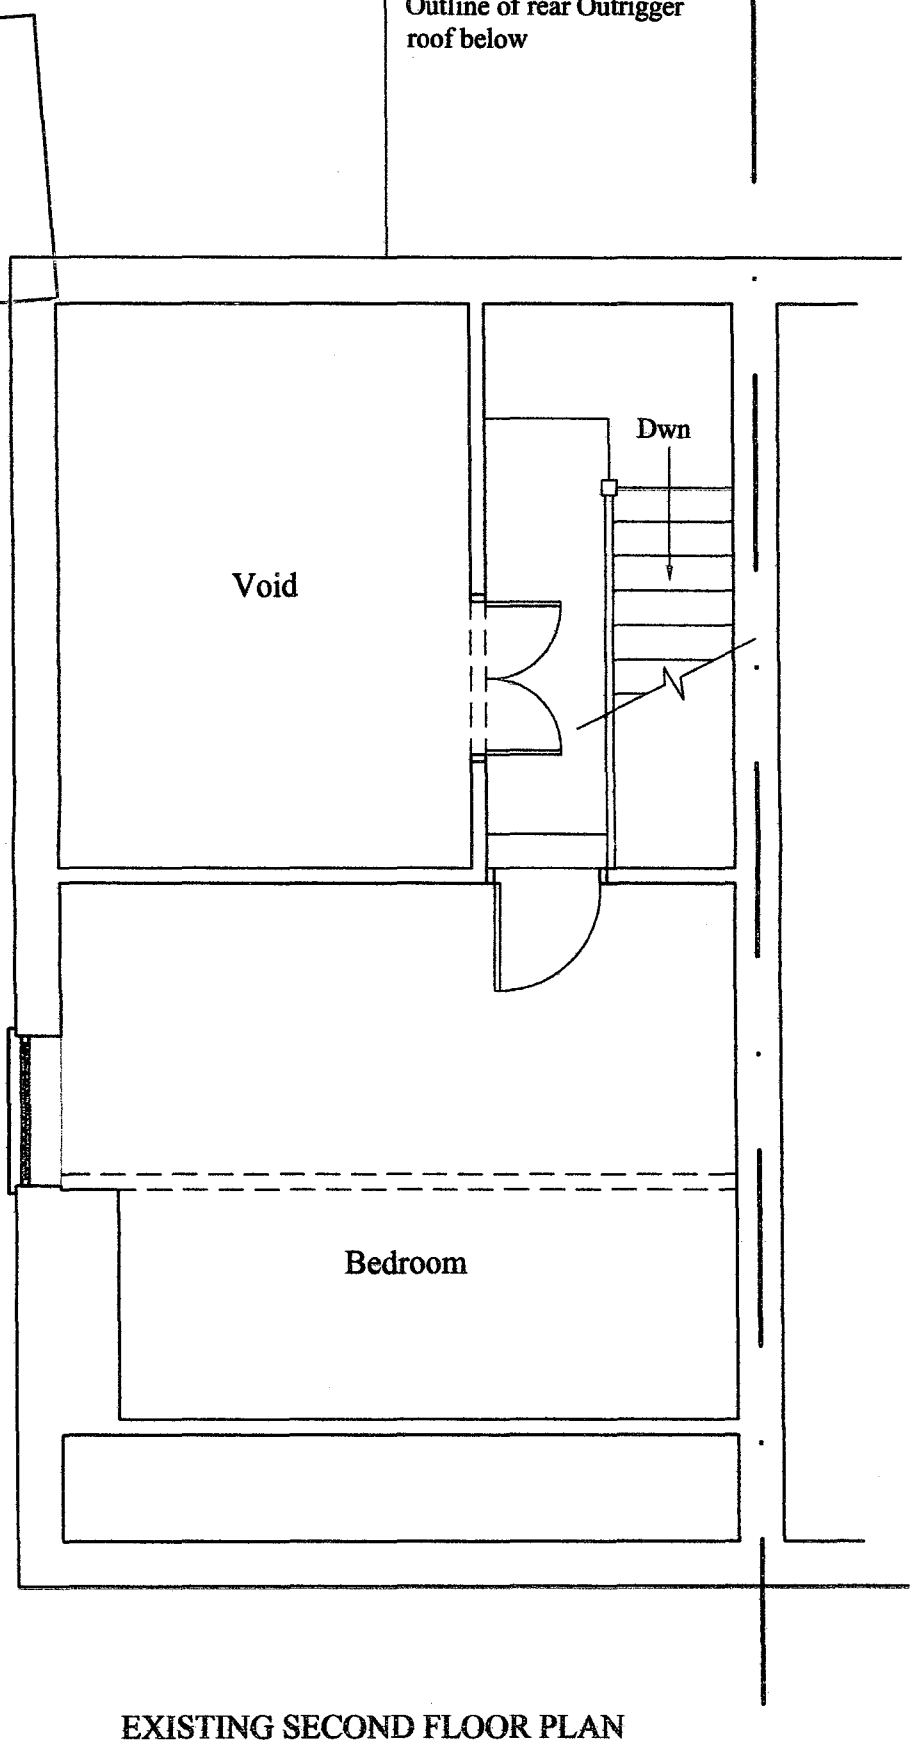

EXISTING SECOND FLOOR PLAN

PROPOSED 2-STOREY REAR EXTENSION, LOFT CONVERSION & INTERNAL ALTERATIONS AT: 1 RIPPINGHAM ROAD, WITHINGTON, MANCHESTER, M20 3FX.		
EXISTING SECOND FLOOR PLAN	*SCALE* 1:50	JOB No 0038/ 004 *REV:*

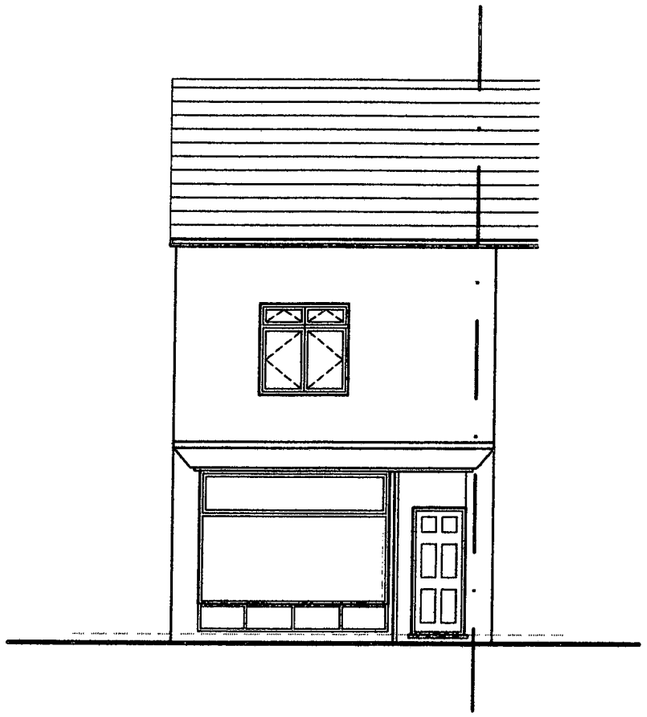

EXISTING FRONT ELEVATION

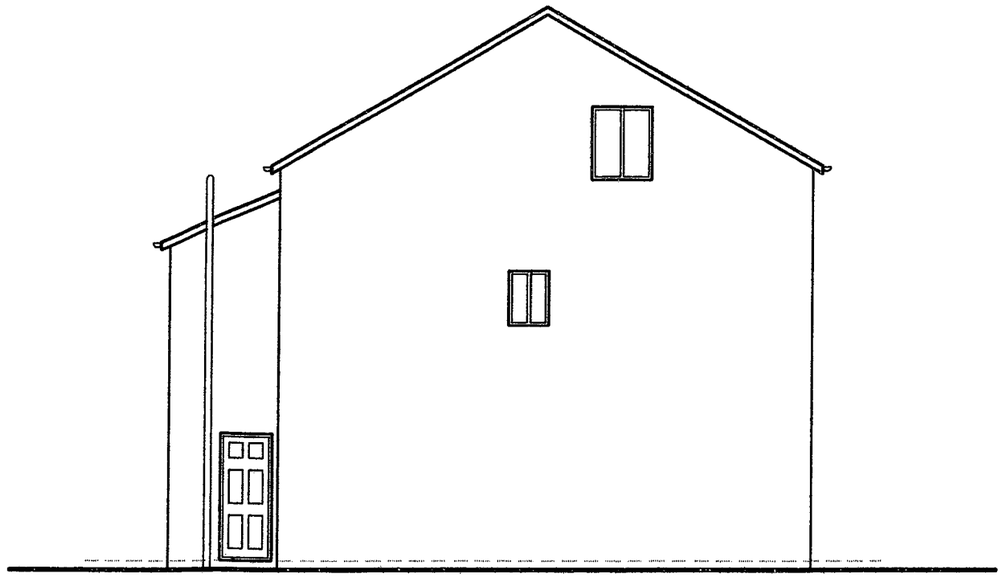

EXISTING L.H. SIDE ELEVATION

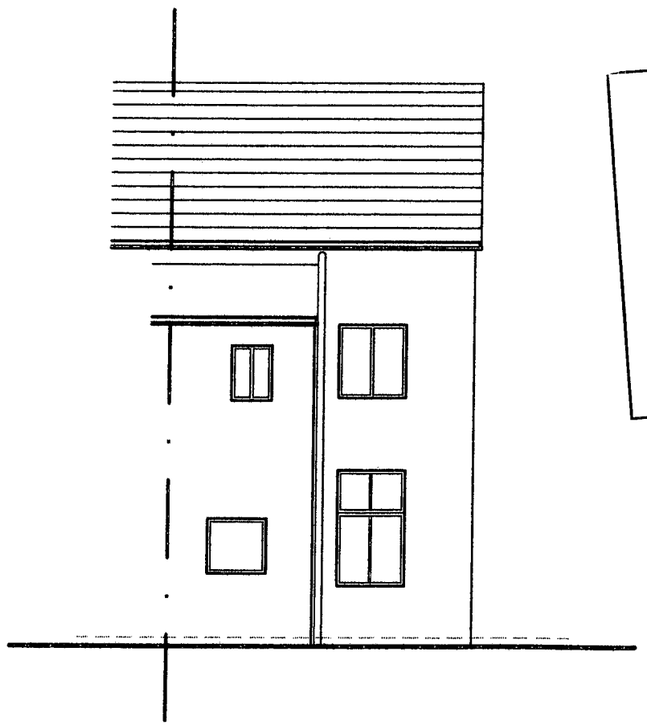

EXISTING REAR ELEVATION

PLANNING AND
BUILDING CONTROL
21 FEB 2014

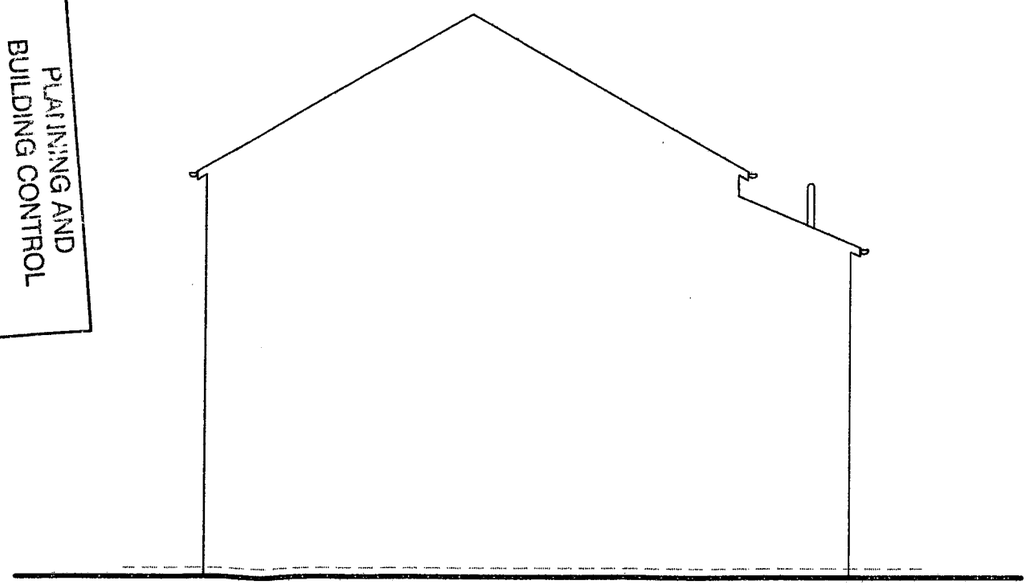

EXISTING R.H. SIDE ELEVATION

PROPOSED 2-STOREY REAR EXTENSION, LOFT CONVERSION & INTERNAL ALTERATIONS AT:
1 RIPPINGHAM ROAD, WITHINGTON, MANCHESTER, M20 3FX.

EXISTING ELEVATIONS	*SCALE* 1:100	JOB No: 0038// REV: 005