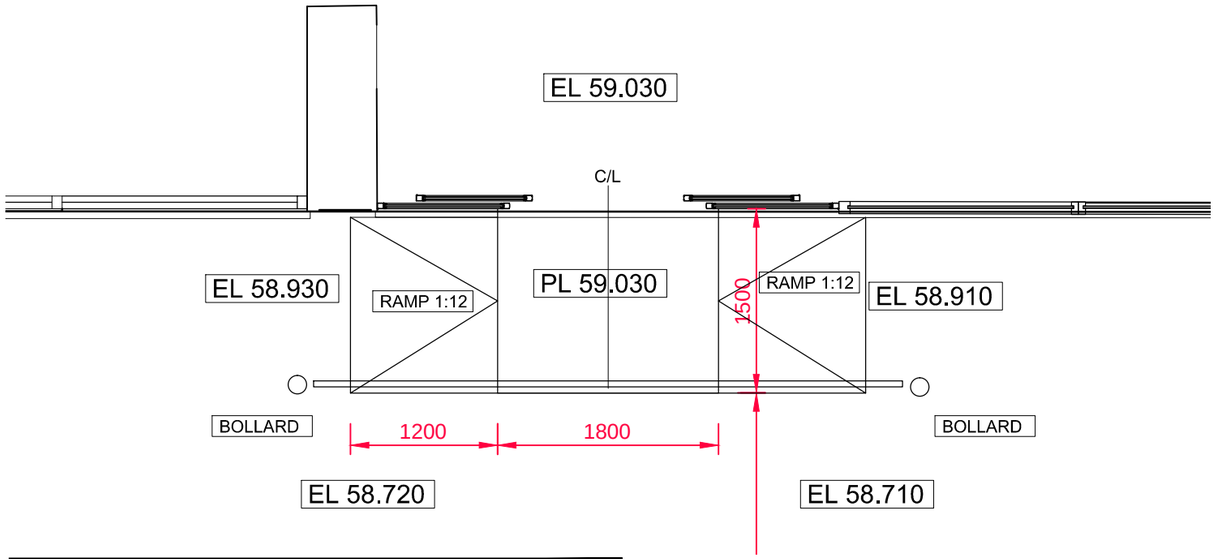

[02] EXTERNAL RAMP DETAIL PLAN - SCALE 1:50

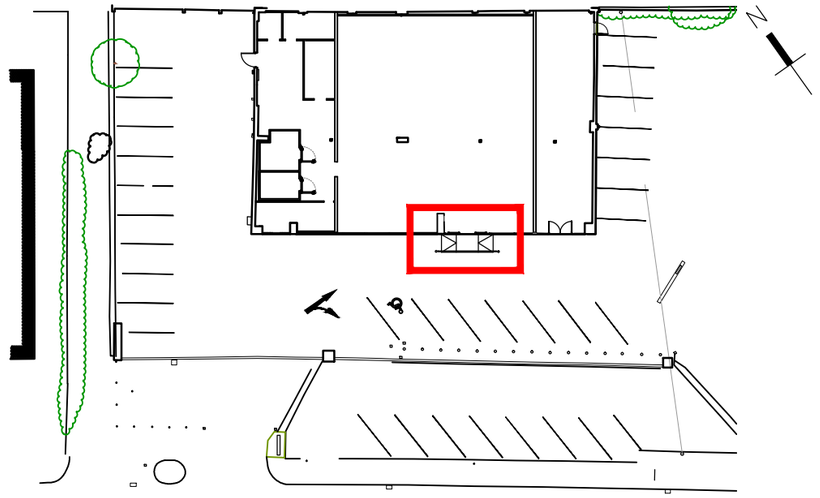

[01] KEY PLAN - SCALE 1:500

Scale 1:500 0 5 12.5 25 50m

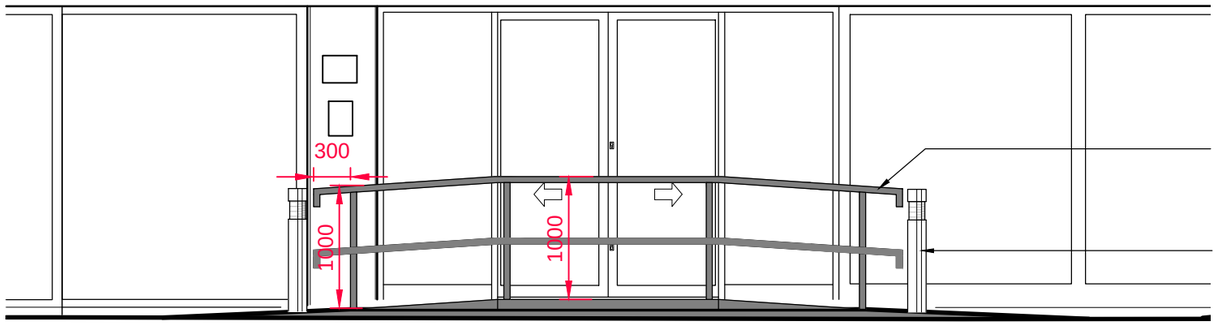

PROPOSED TARMAC RAMP WITH STEEL HANDRAIL RAL 9006 TO COMPLY WITH CURRENT REGULATIONS

PROPOSED BOLLARDS

[03] EXTERNAL RAMP ELEVATION - SCALE 1:50

Scale 1:50 0 0.5 1.5 3 5m

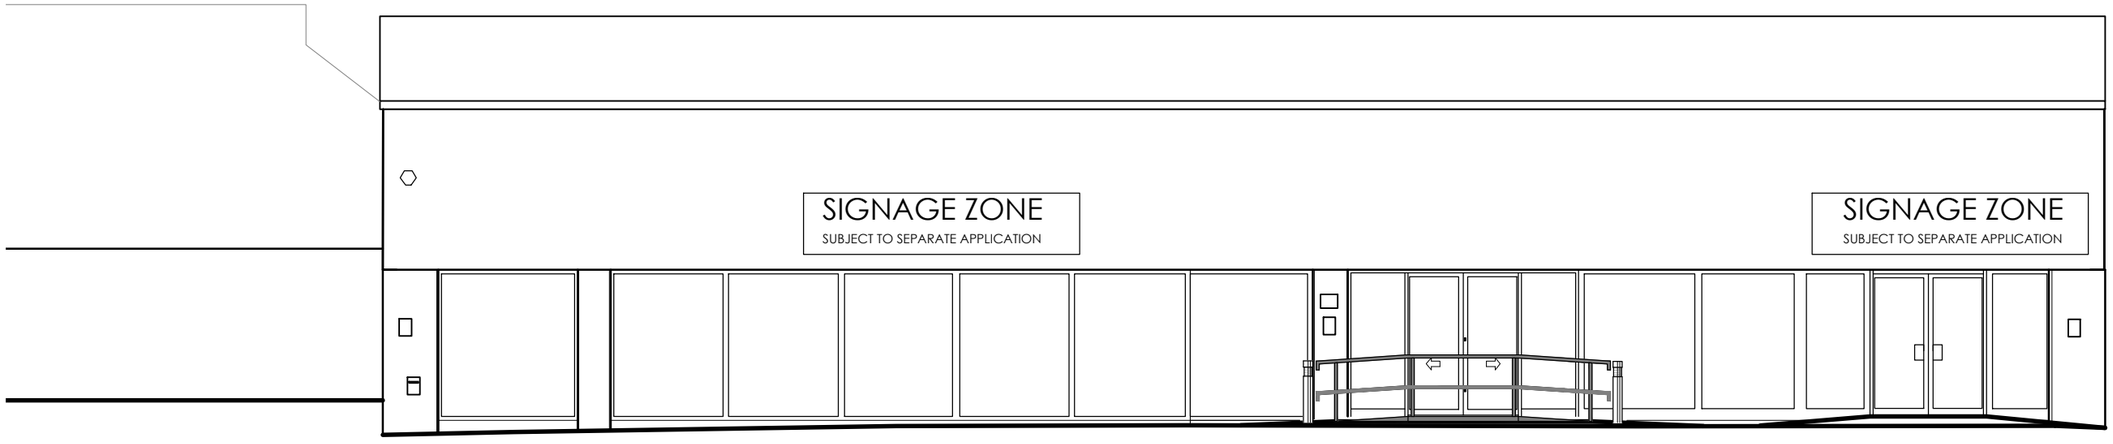

[04] PROPOSED BUILDING ELEVATION - SCALE 1:100

Scale 1:100 0 1 2.5 5 10m

VALE (UK) LIMITED
Kitling Road
Knowsley Business Park
Prescot
Merseyside
L34 9JA
Tel: 0151 546 4684
Fax: 0151 548 2420
Email: shopfit@valeuk.co.uk

FOR PLANNING

Client:
VALE UK

Project:
1083 STOCKPORT ROAD
LEVENSHULME
MANCHESTER
M19 2RE

Title:
PROPOSED EXTERNAL RAMP PLAN & ELEVATION DETAILS

Project:	Drawing No:
513	**(P)150**
Scale: **VARIES@A3**	Date: 22.01.2014
Drawn By: AA	Checked By: DJF