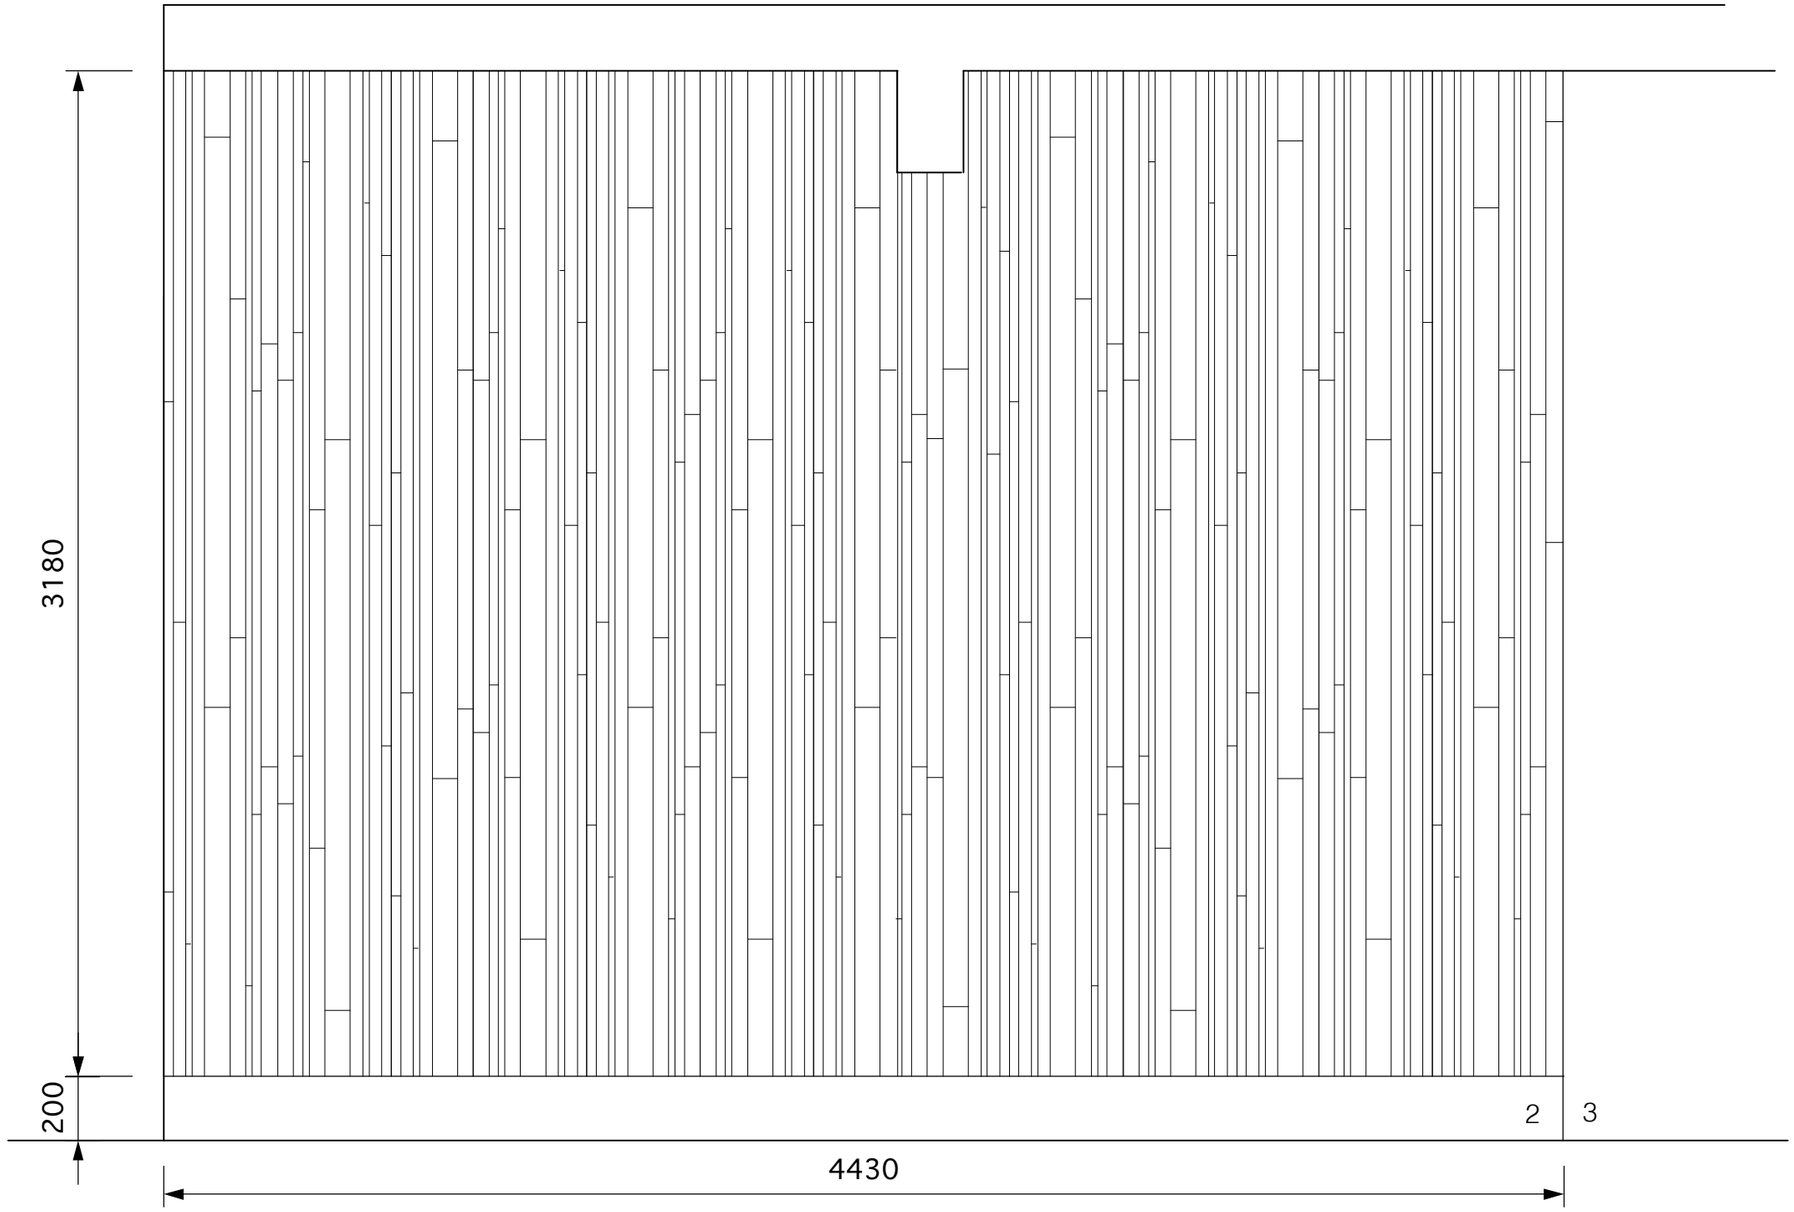

4/5

FOR ALL NOTES REFER CG-01-14

Paul Astill &Associates

Tel: 07956 922257.

www.astillassociates.com

Jacmar

C/O Quays Marina Office.
Dock 6,
Clippers Quay,
Salford.

M50 3XP.

Check all measurements prior to any works commencing, do not scale off drawing. This drawing remains the copyright of Paul Astill & Associates There must be no reproduction or works carried out without the owners written consent. Ensure all works comply with building regulations.

PROJECT	CANE & GRAIN, 49-51 THOMAS ST, MANCHESTER. M4 1NA.
CLIENT	CANE & GRAIN LTD
DATE	DECEMBER 2013
JOB NO	CG/1/2013
DRAWING NO	CG - 01 - 16
TITLE	GROUND FLOOR FACADE SECTION AA
SCALE	1 : 20 (AT A3)