Proposed Elevations - Scale 1:50 @ A2

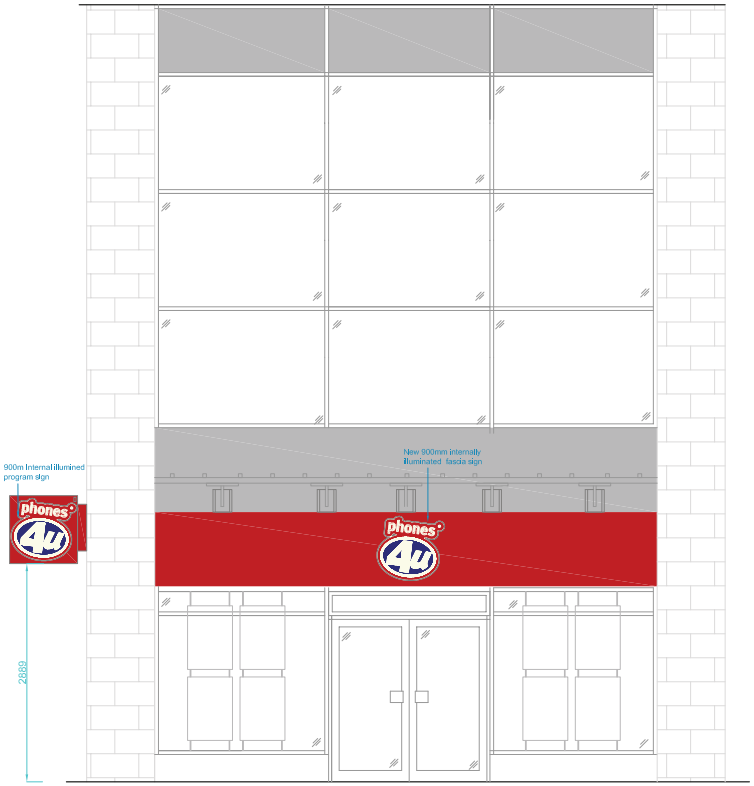

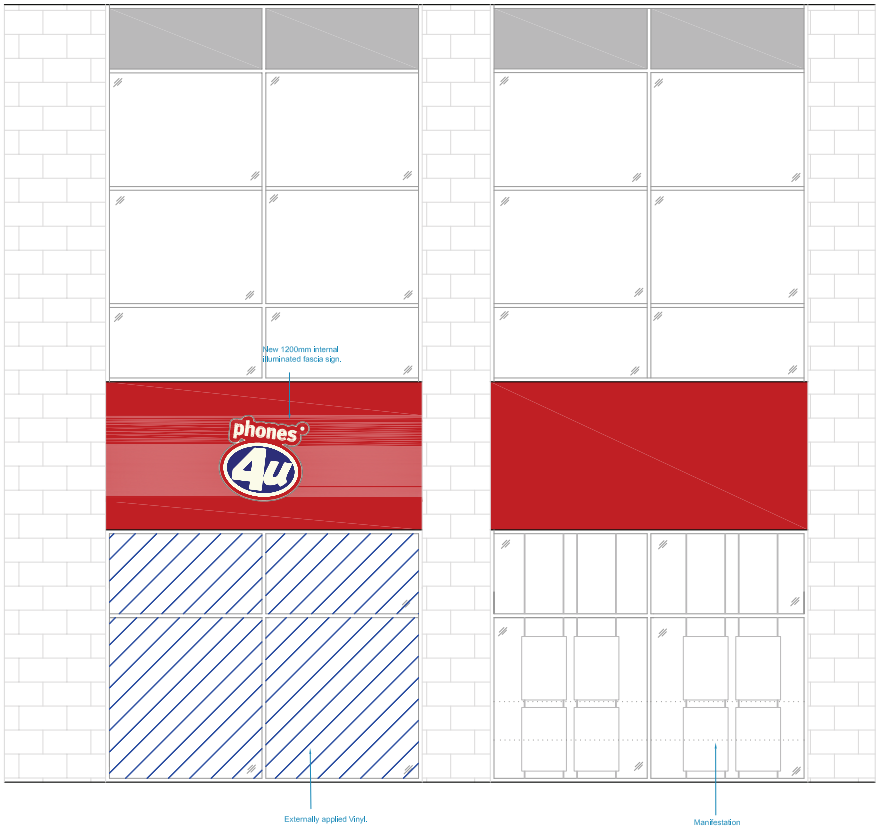

Copyright Notice:
This drawing and any design there on is the copyright of Phones 4 U and must not be reproduced without written consent

Notes

All Works to be constructed in strict accordance with Standard Details and Construction Notes. Any variances to the drawings please inform the Regional Property Manager.

Rev:	Amendment:	Date:
G	Amended Elevations	24/06/14
F	Full Plans	27/05/14
E	Sales floor layout updated after survey	22/05/14
D	Sales floor layout updated	02/05/14
C	Desk worktop size reduced	20/06/12
B	B2B raotated, till moved	14/06/12
A	desk changed, cage moved	22/03/12

Newbury 1
Centrix@Keys
Keys Business Village
Keys Park Road
Hednesford
Staffordshire
WS12 2HA
T: 01543 275101
F: 01543 458278
E: design@hlpltd.net
W: www.hlpukltd.net

hlp UK Ltd
Architectural Services & Project Management

Phones 4 U

Osprey House, Ore Close, Lymedale Business Park
Newcastle Under Lyme, Staffordshire, ST5 9QD
Tel. 01782 677600

Contract
P4U Openshaw (898)

Unit 18
Lime Square
Openshaw
Manchester

Drawing Title
Proposed Elevations

Dwg. no.	Rev.	Paper Size
HLP / 613 /105	G	A2

Drawn	Date	Scale
MJH	March 2012	1:50

SCALE BAR 1:50
Metres: 0 1 2
Feet: 0 5

TENDER DOCUMENTS