



PROPOSED REAR ELEVATION

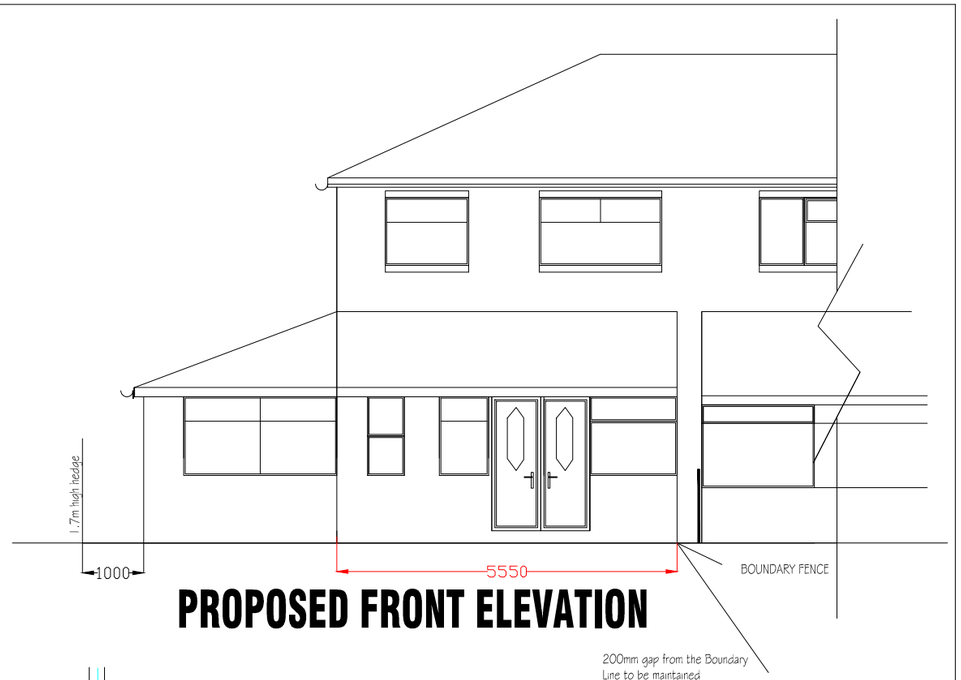

PROPOSED FRONT ELEVATION

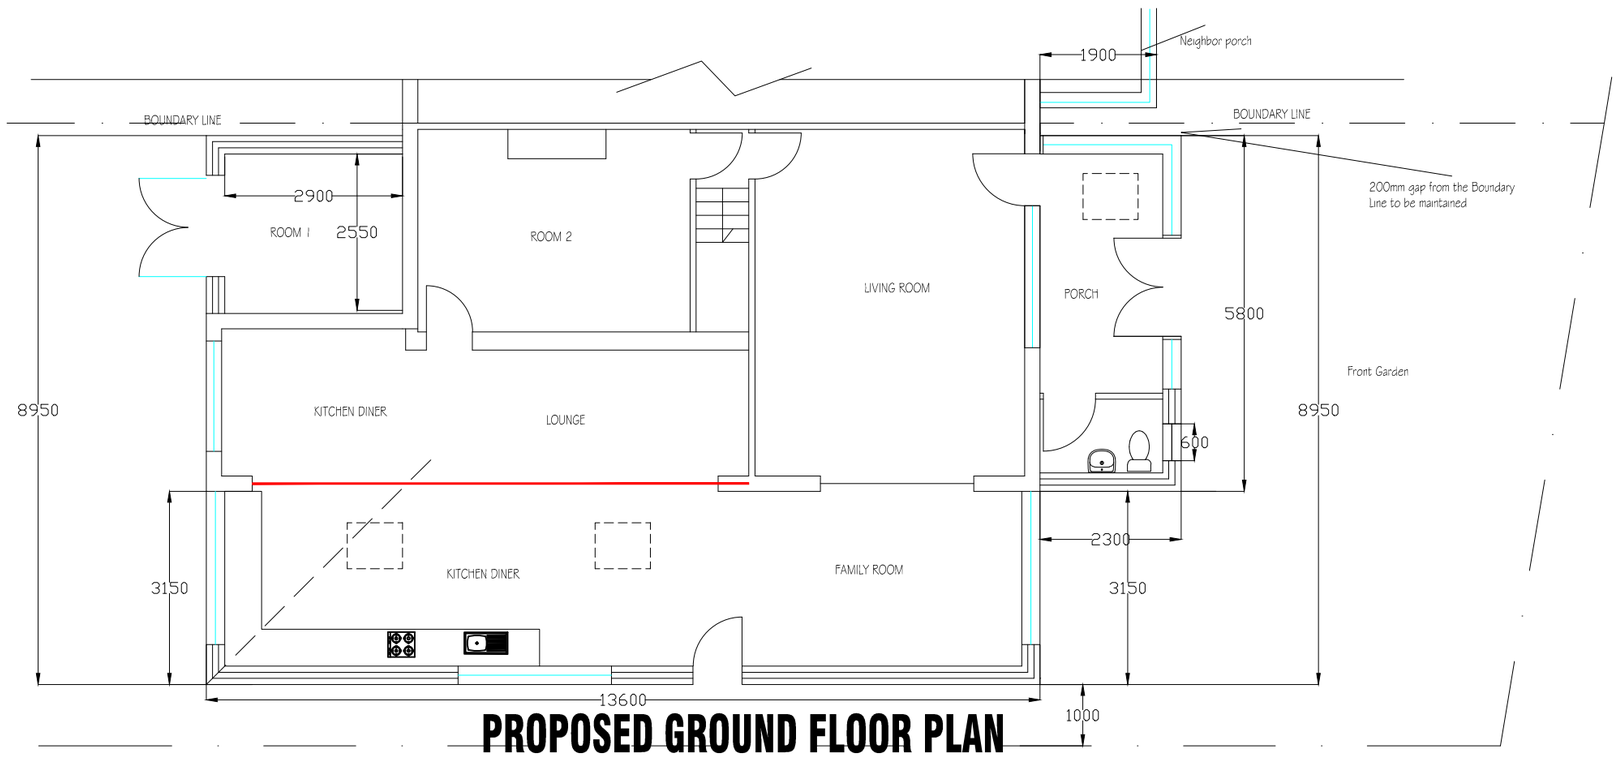

PROPOSED GROUND FLOOR PLAN

		REVISION	initial
no.	date	description	

H S H
Architectural Design Services
428 Cheetham Hill Road Cheetham Manchester
M8 9LE. UK. 01617956385,07940197 333

project title	PROPOSED GROUND FLOOR EXTENSION TO CREATE HABITABLE ROOMS.
client	Mr & Mrs Monday Osazuwa
dwg. title	Proposed Plan & Elevation

dwg.no.	sheet no.	scale.	job no.
05		1:100 @ A3	

28 Dexter Road Blackley Manchester M9GG

drawn by.	checked by.	approved by.	date
TZ/ ON		-	Jan 2014