

COPYRIGHT OF ATELIER MB LTD
DO NOT SCALE FROM THIS DRAWING
DIMENSIONS TO BE CHECKED ON SITE

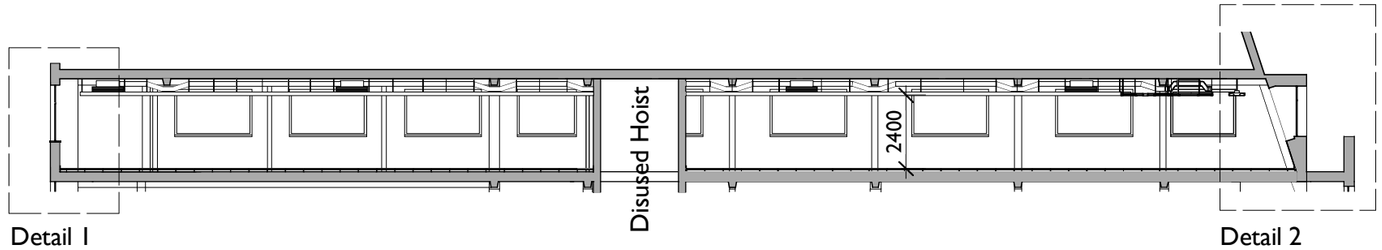

Section AA

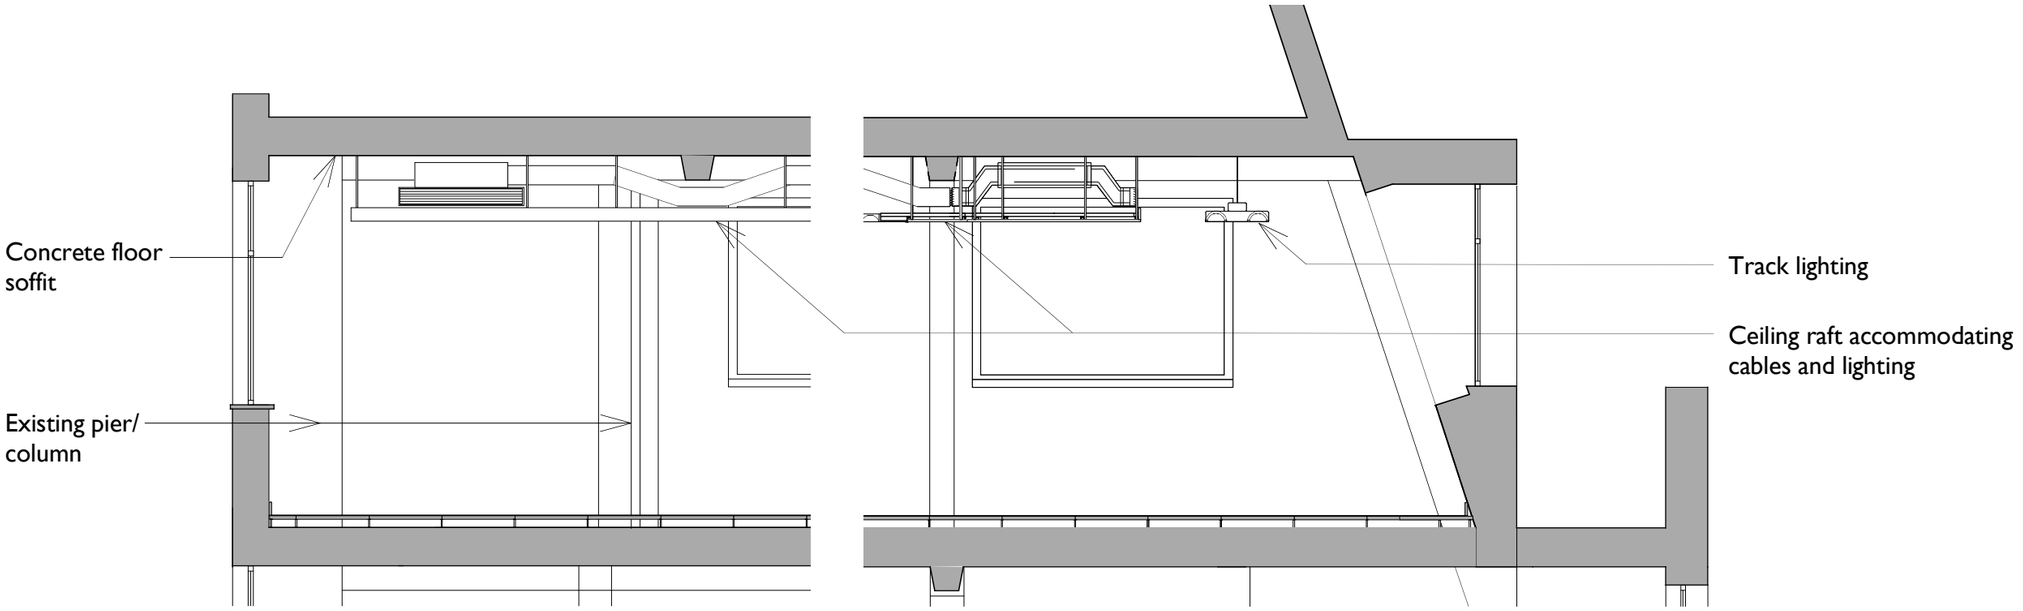

Detail 1
Typical Window/Ceiling Edge Details 1:50@A3

Detail 2

ALL SERVICES SHOWN ARE INDICATIVE ONLY

Bridgewater House
9th Floor

Section AA
Proposed

scheme	1557
drwg no.	**P(300)**
rev	-
scale	**1:200@A3, 1:50@A3**
date first drawn	May 2014
drawn	CP

***SK** sketch **P** proposed **T** tender **C** construction **AB** asbuilt*

www.ateliermb.co.uk
t 0161 236 0051
e architect@ateliermb.co.uk

Atelier MB
Urban Architects