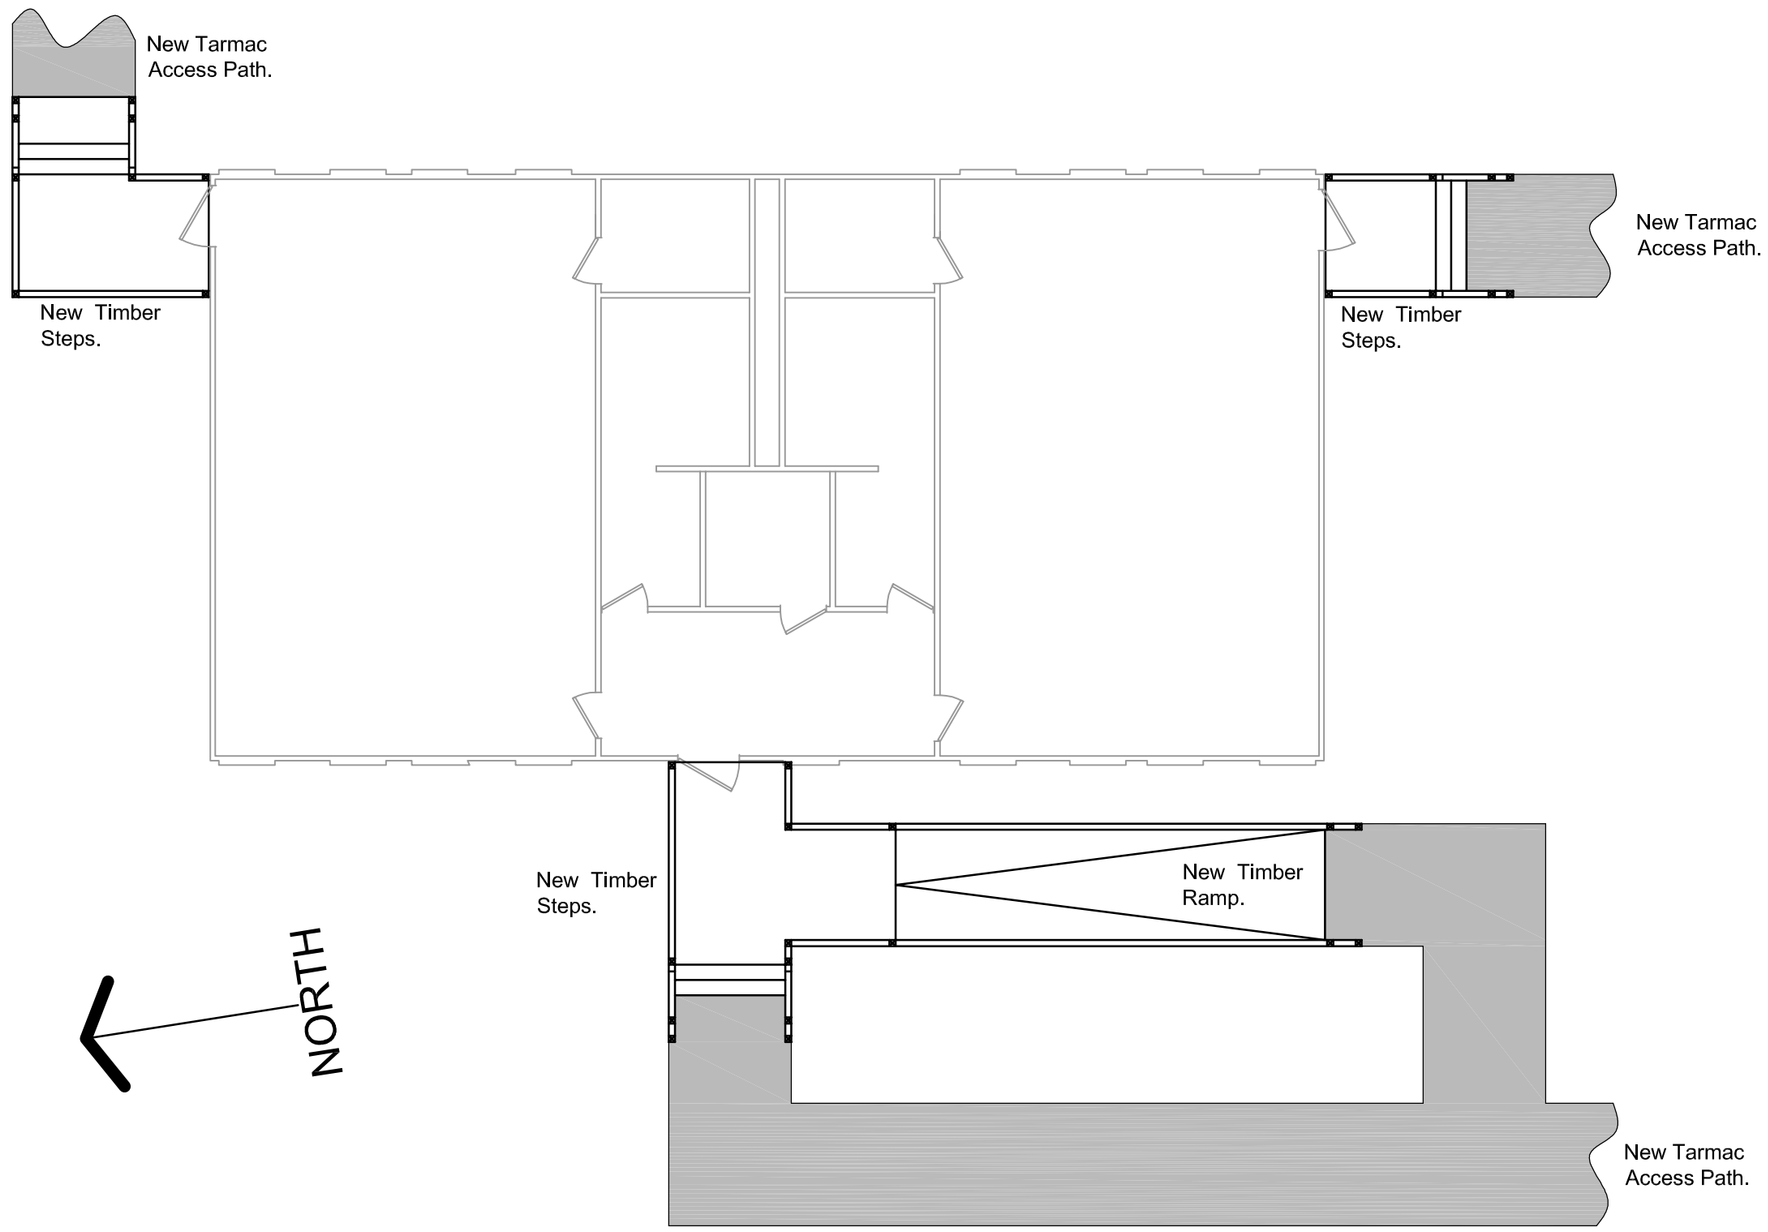

Proposed Plan of New Tarmac Access Paths, Timber Steps and Ramp.

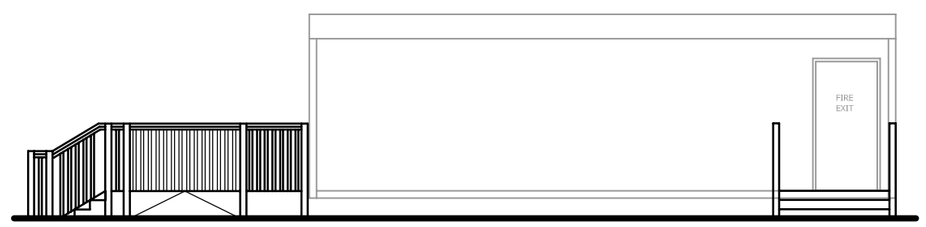

Springfield Classroom, Timber Steps and Ramp South Elevation.

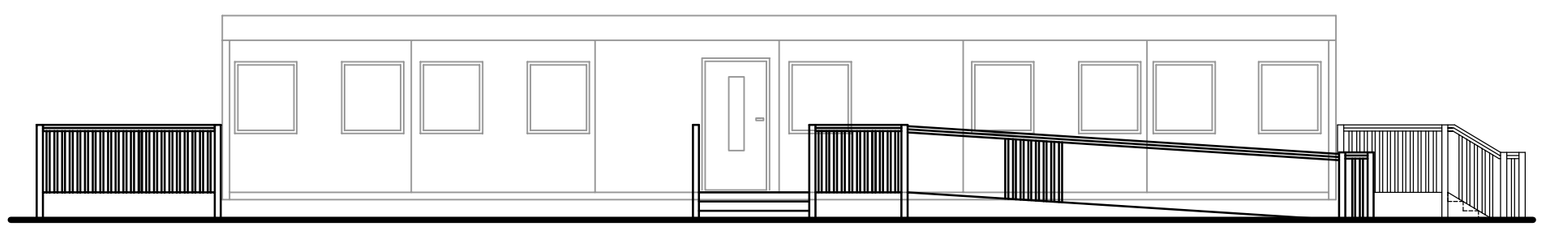

Springfield Classroom, Timber Steps and Ramp South Elevation.

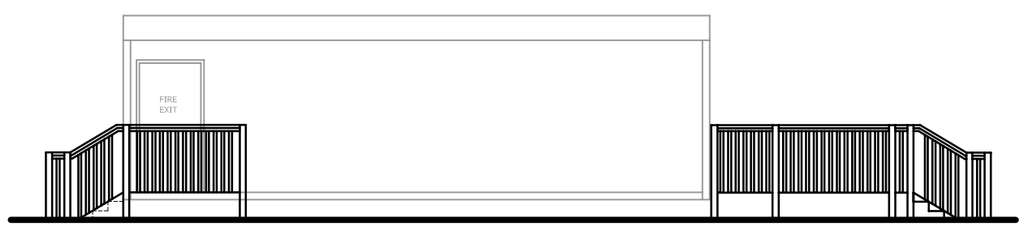

Springfield Classroom, Timber Steps and Ramp North Elevation.

Legend:

Rev	Description	By	Date

Capital Programmes & Property
Growth & Neighbourhood Directorate

Manchester City Council
PO Box 532 Town Hall
Manchester
M60 2LA

JOB TITLE	DRAWING TITLE
Holy Trinity Temporary Classroom Installation Summer 2014	Timber Steps and Ramp Plan and Elevations.
JOB NO: ED 42328	DRAWING NO: 030

DATE	SCALE	DRAWN	REVISION
01 May 2014	1:100	RG	-

MANCHESTER CITY COUNCIL