EXISTING GROUND FLOOR / SITE PLAN

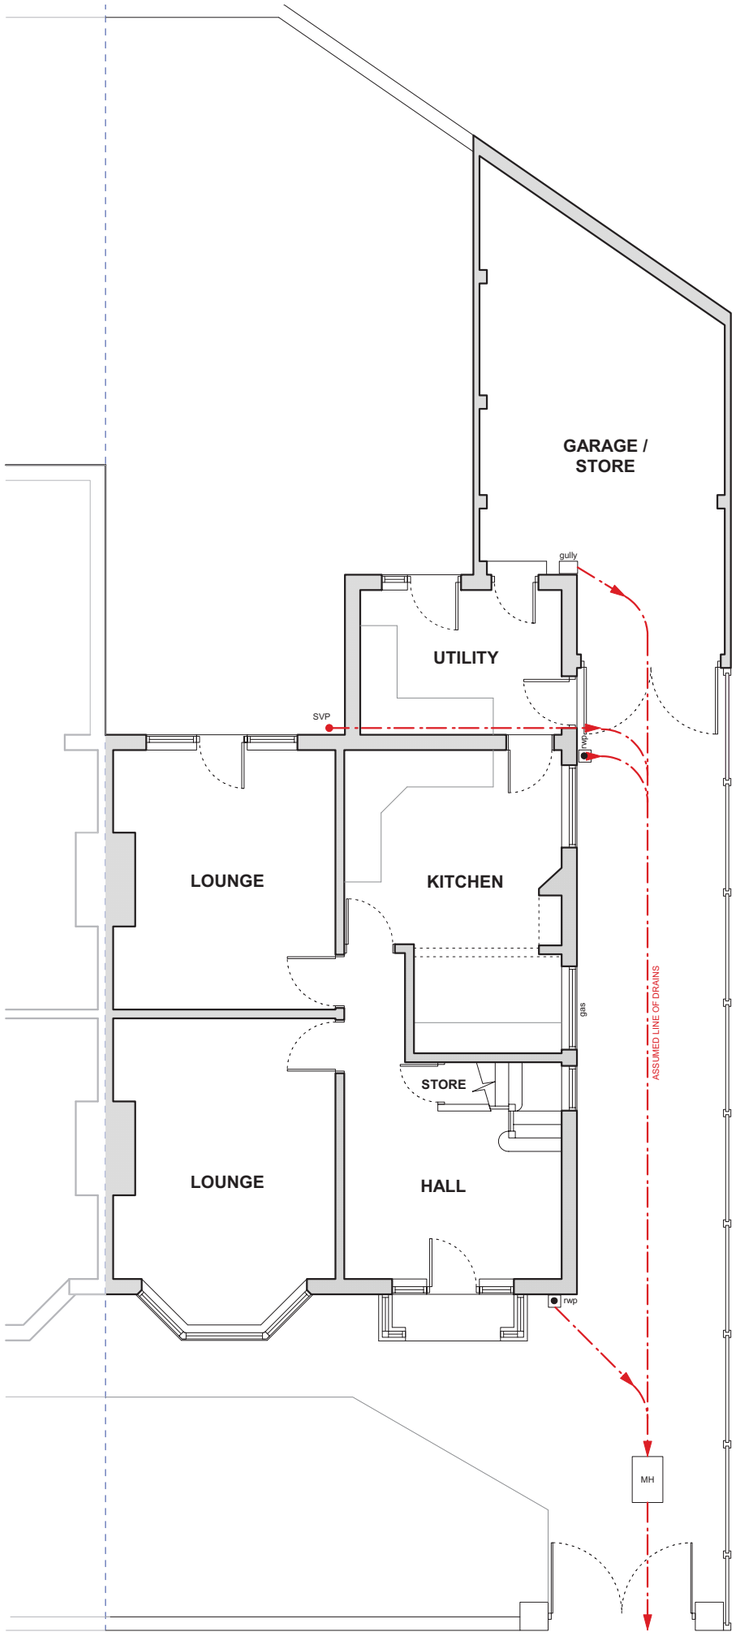



EXISTING REAR ELEVATION



EXISTING SIDE ELEVATION

EXISTING SIDE / GARDEN ELEVATION

ADS architects

RIBA Chartered Practice

Studio 18
18 Laburnum Avenue
Gee Cross
Hyde
Cheshire
SK14 5AY

T: 07720771341
E: info@adsarchitects.co.uk
W: www.adsarchitects.co.uk

Client:	Greenyears Developments Ltd
Job:	Proposed Rear Extension / Side & Internal Alterations 187 Egerton Street Soutch, Cholrton, Manchester
Drawing:	Existing Ground Floor / Site Plan

Scale:	Date:	Drawn:
1:100 @ A3	March 2014	PJM
Job No.:	**Dwg No:**	**Rev:**
0265	002	A