
All dimensions are to be checked on site, any discrepancies are to be reported to the Architect before work commences. Do not scale from this drawing.

This drawing is to be read in conjunction with all relevant consultants and specialists drawings / documents, any discrepancies are to be reported to the Architect before the affected work commences.


All structural components shown are indicative only. Details / calculations of structural members are to be provided by the Structural Engineer.

This drawing is copyright.

A	Submission of planning application	25/02/2014

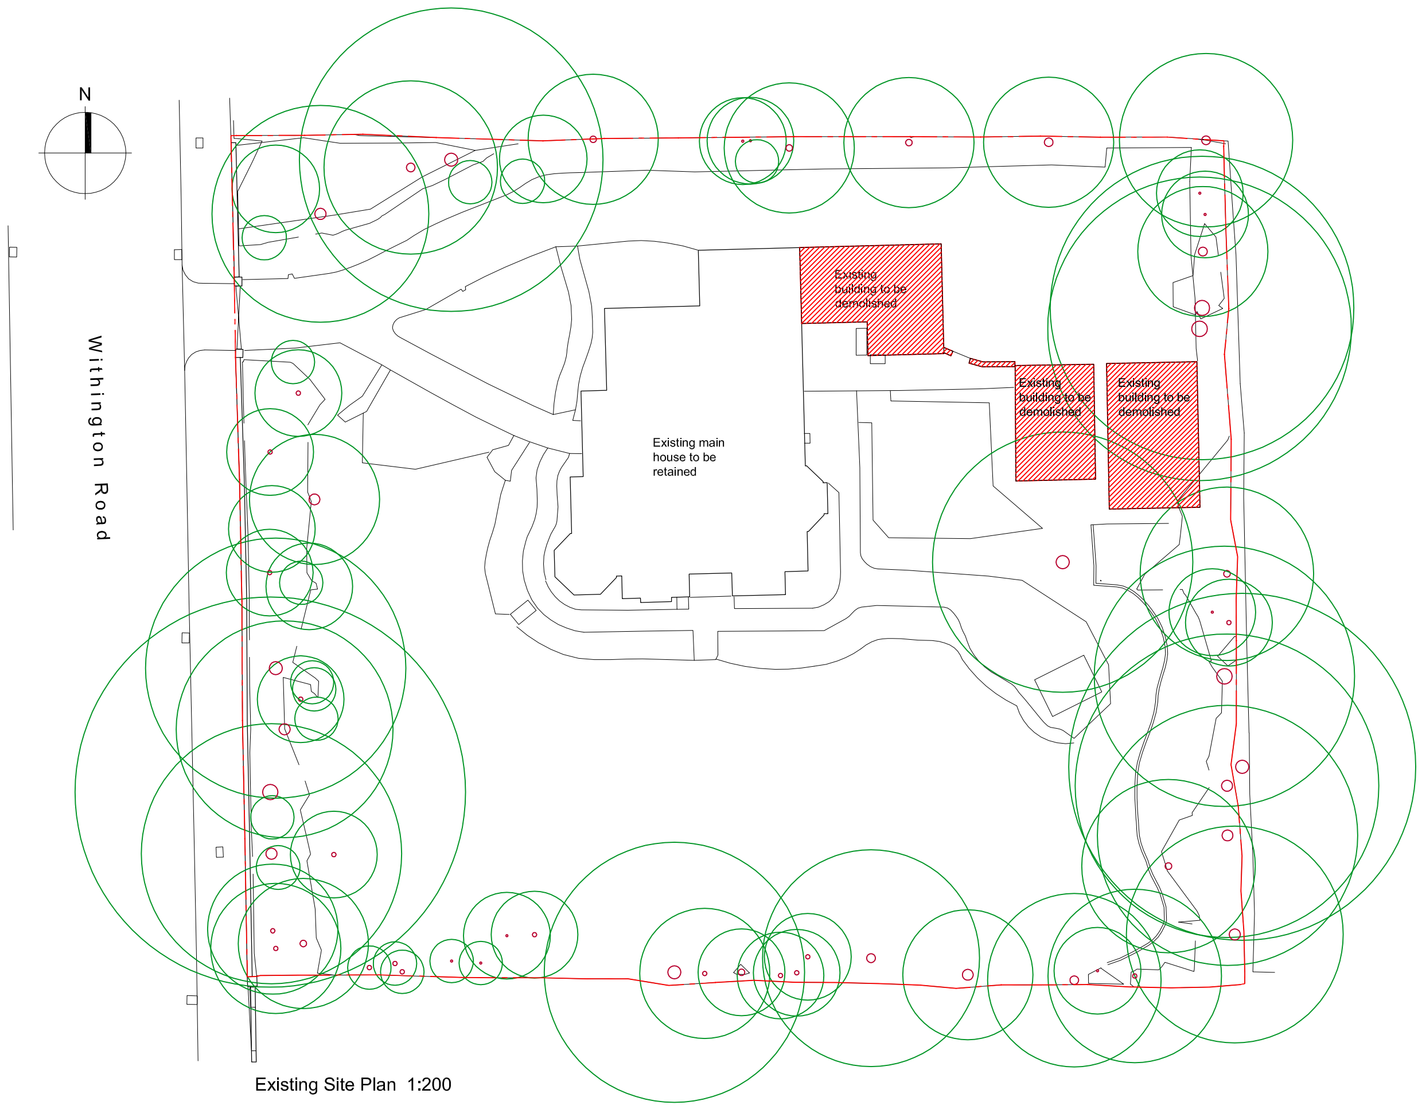


Existing Site Plan 1:200

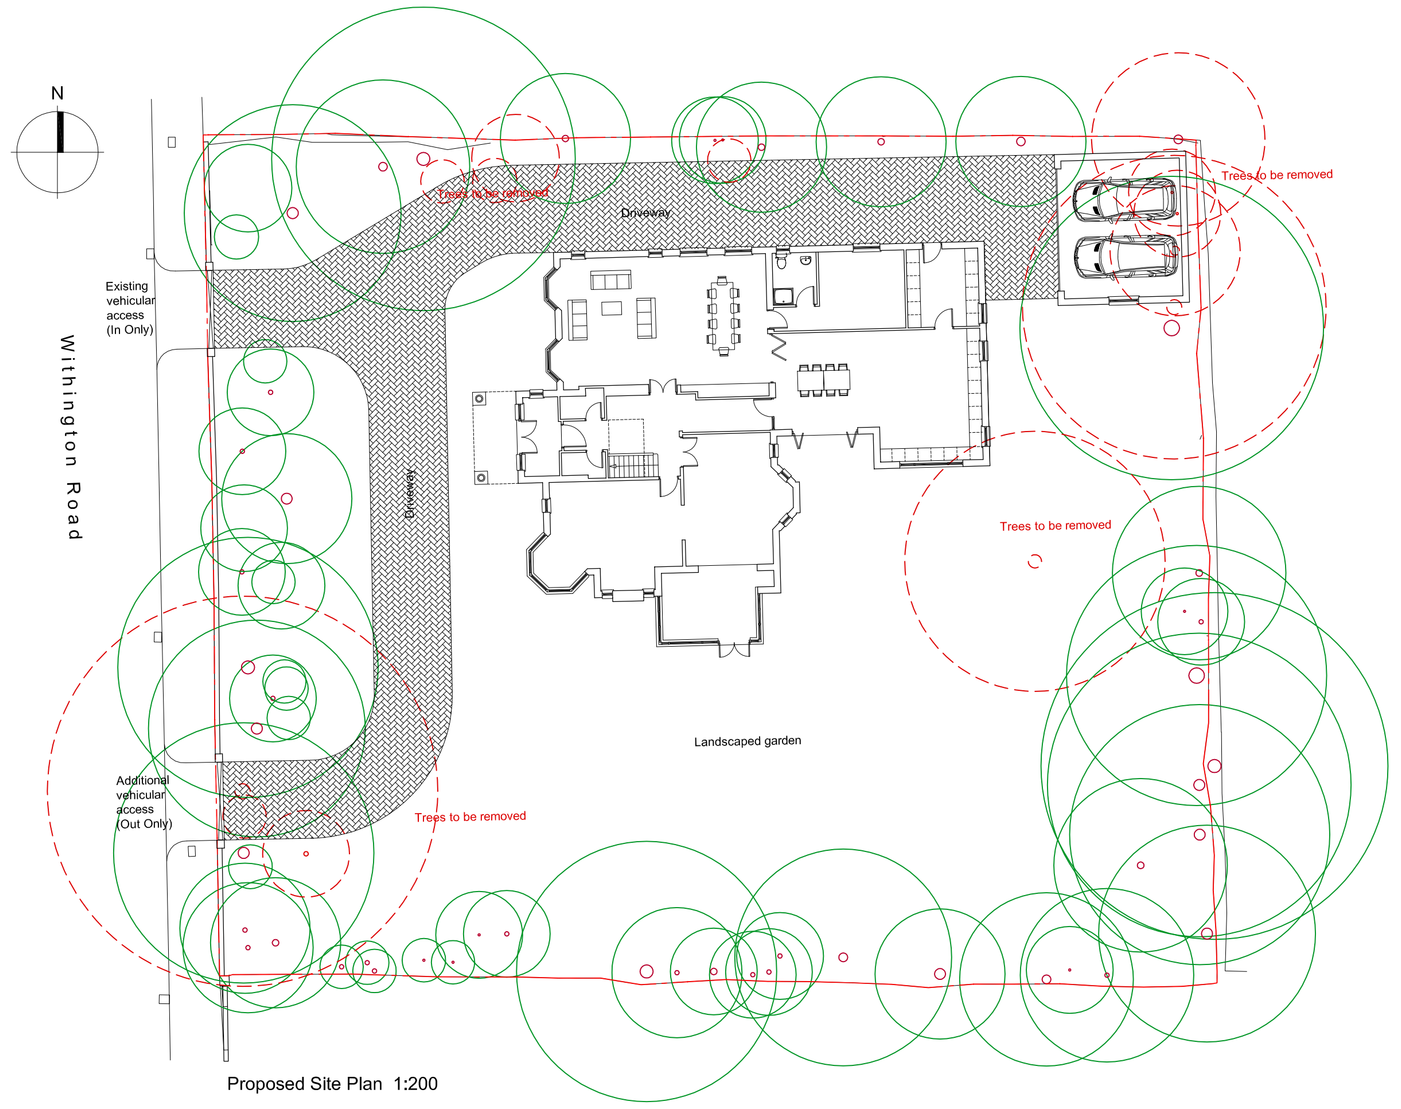


Proposed Site Plan 1:200


Location Plan 1:1250

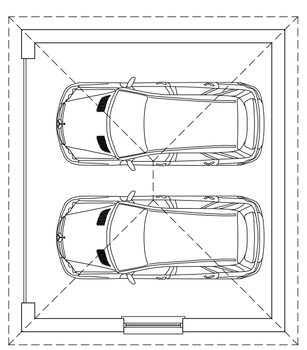


Proposed Garage G/F Plan 1:100

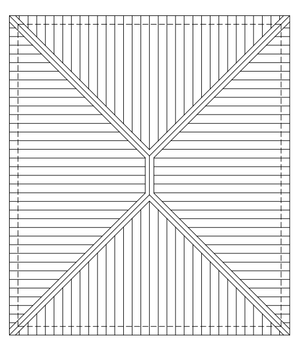


Proposed Garage Roof Plan 1:100

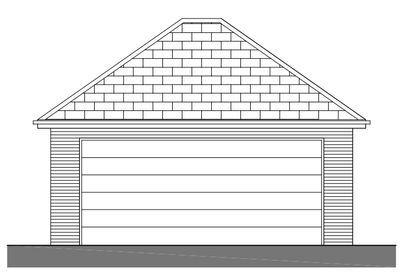


Garage East Elevation 1:100

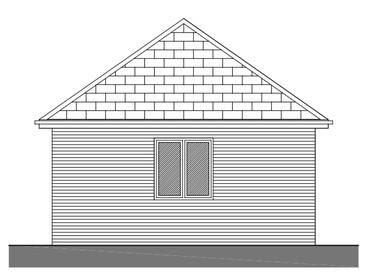

Garage South Elevation 1:100

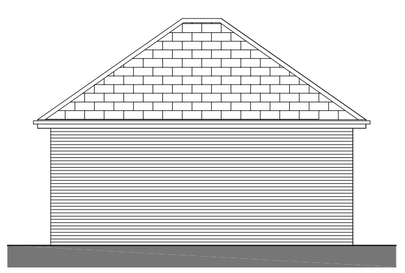

Garage West Elevation 1:100

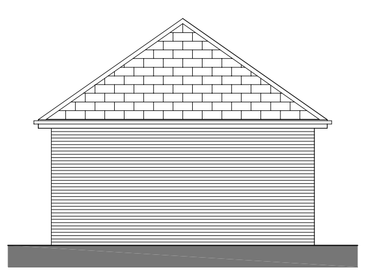

Garage North Elevation 1:100

T&G Associates Limited
Architects & Urban Designers

Tel : 0161 848 7263
Fax : 0161 877 9587
e-mail : matt@tandgassociates.co.uk

1st Floor, Westwood House
Greenwood Office Park,
Manchester, M5 4QH

Client:
Mr. & Mrs. Islam

Project:
229 Withington Road, Manchester M16 8LU

Drawing Title:
Location Plan, Existing & Proposed Site Plans, Proposed Garage Plans & Elevations

Scale:
1:1250, 1:200 & 1:100 @ A1

Date:
February 2014

Drawing No:
8596/001

Revision:
A