
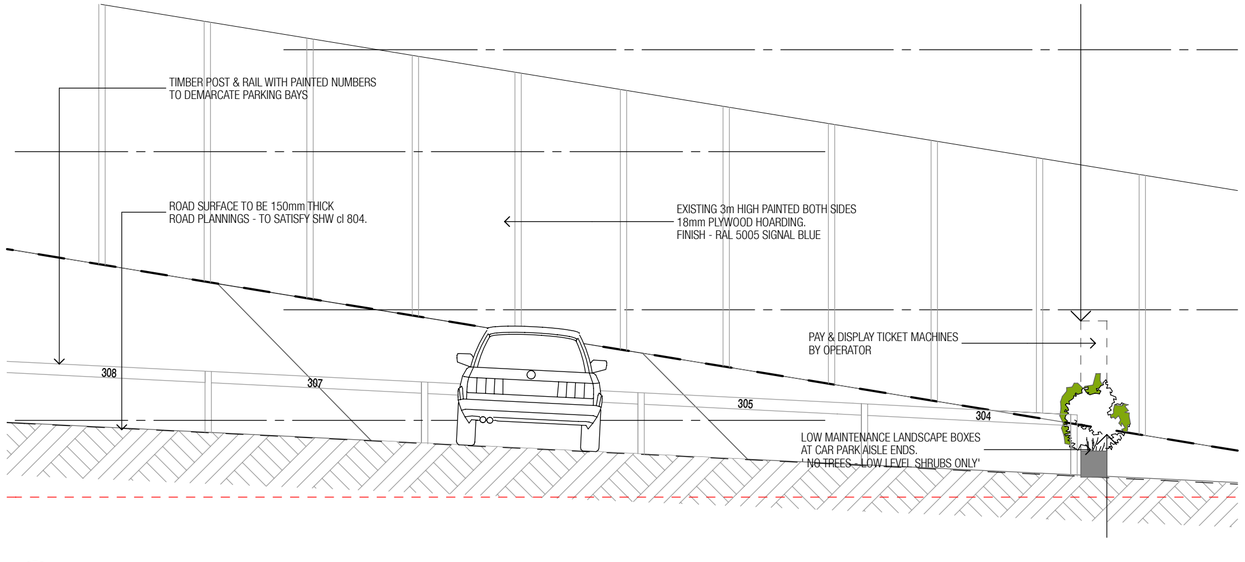


01 SECTION - CAR PARK DEMARCATION DETAIL
SCALE 1:50

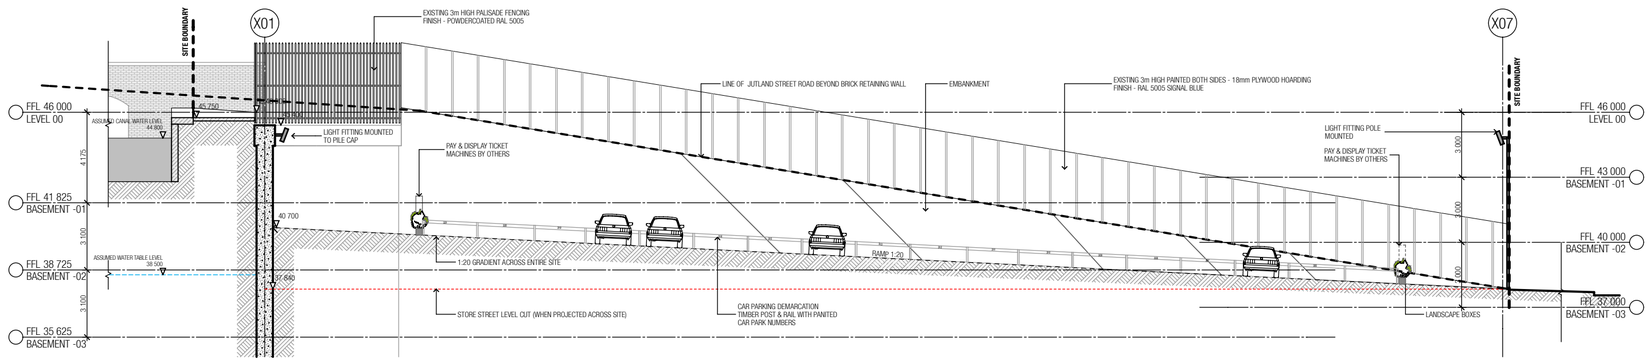


01 SECTION - SECTION AA
SCALE 1:200

Copyright
WML WOODS BAGOT LIMITED
LONDON STUDIO TEL +44 20 7637 6880

Notes
CONTRACTOR MUST VERIFY ALL DIMENSIONS ON SITE BEFORE COMMENCING WORK OR PREPARING SHOP DRAWINGS. DO NOT SCALE DRAWING.

Rev	Description	Date	App'd
A	PLANNING APPROVAL ISSUE	22/09/08	

Key Plan

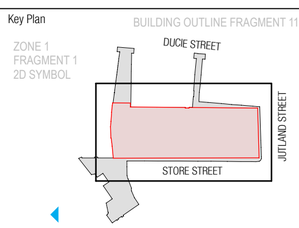

Project
PICCADILLY TOWER

DUCIE STREET
MANCHESTER, UNITED KINGDOM M1 2TP

Client PRIDE BANK LTD. &
INACITY (PICCADILLY) LLP


-
-

Drawing title
NCP ON-GRADE CARPARK
Typical Cross Section


Date generated 19-09-08
Checked KPB
Approved SCR
Scale 1:50 @ A2 sheet size
50mm on original

WOODS BAGOT™ EUROPE AUSTRALIA ASIA MIDDLE EAST

Project number 15-02-6668
Drawing number SK0203
Revision A
Status PRELIMINARY

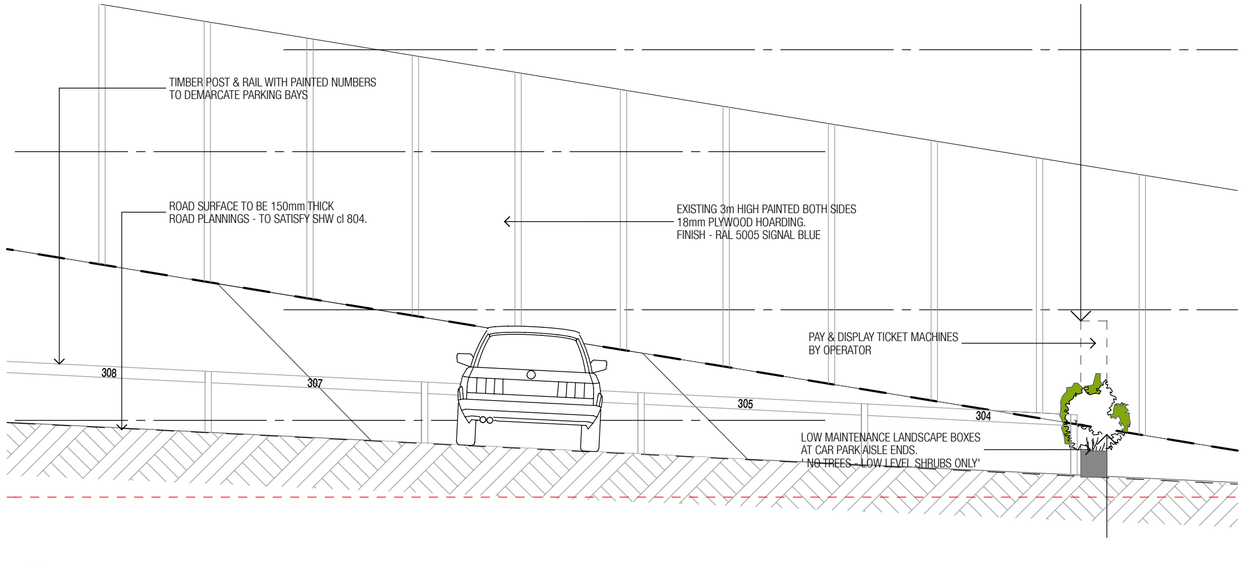

01 SECTION - CAR PARK DEMARCATION DETAIL
SCALE 1:50

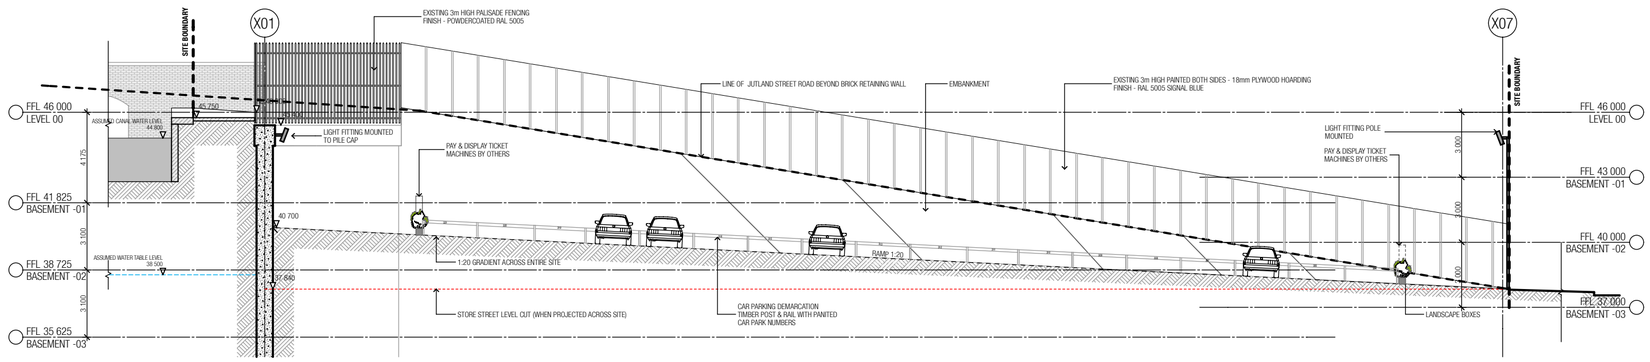


01 SECTION - SECTION AA
SCALE 1:200

Copyright
WML WOODS BAGOT LIMITED
LONDON STUDIO TEL +44 20 7637 6880

Notes
CONTRACTOR MUST VERIFY ALL DIMENSIONS ON SITE BEFORE COMMENCING WORK OR PREPARING SHOP DRAWINGS. DO NOT SCALE DRAWING.

Rev	Description	Date	App'd
A	PLANNING APPROVAL ISSUE	22/09/08	

Key Plan

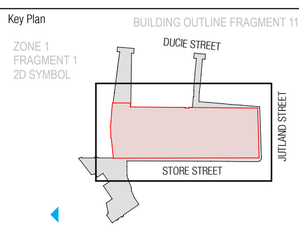

Project
PICCADILLY TOWER

DUCIE STREET
MANCHESTER, UNITED KINGDOM M1 2TP

Client PRIDE BANK LTD. &
INACITY (PICCADILLY) LLP


-
-

Drawing title
NCP ON-GRADE CARPARK
Typical Cross Section


Date generated 19-09-08
Checked KPB
Approved SCR
Scale 1:50 @ A2 sheet size
50mm on original

WOODS BAGOT™ EUROPE AUSTRALIA ASIA MIDDLE EAST

Project number 15-02-6668
Drawing number SK0203
Revision A
Status PRELIMINARY

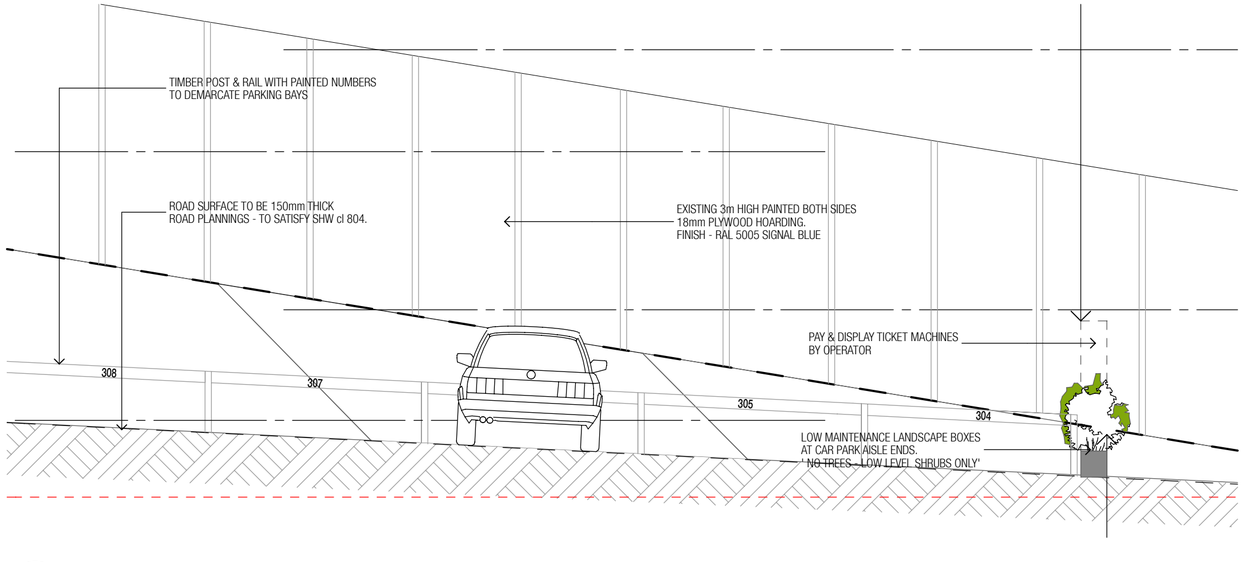

01 SECTION - CAR PARK DEMARCATION DETAIL
SCALE 1:50

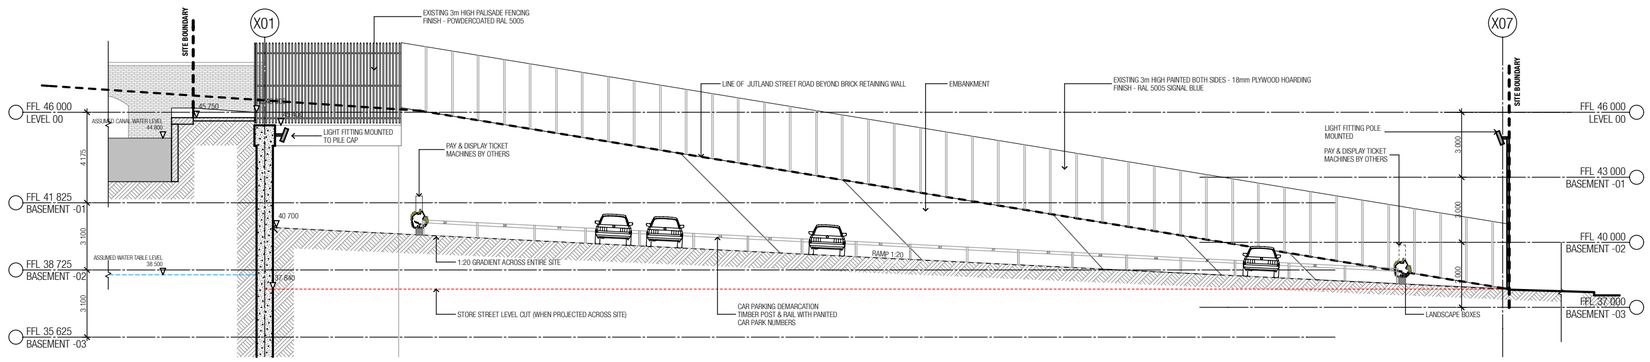


01 SECTION - SECTION AA
SCALE 1:200

Copyright
WML WOODS BAGOT LIMITED
LONDON STUDIO TEL +44 20 7637 6880

Notes
CONTRACTOR MUST VERIFY ALL DIMENSIONS ON SITE BEFORE COMMENCING WORK OR PREPARING SHOP DRAWINGS. DO NOT SCALE DRAWING.

Rev	Description	Date	App'd
A	PLANNING APPROVAL ISSUE	22/09/08	

Key Plan

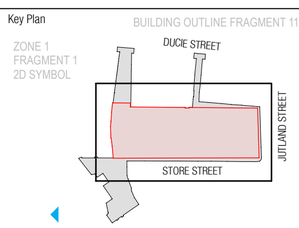

Project
PICCADILLY TOWER

DUCIE STREET
MANCHESTER, UNITED KINGDOM M1 2TP

Client PRIDE BANK LTD. &
INACITY (PICCADILLY) LLP

-
-

Drawing title
NCP ON-GRADE CARPARK
Typical Cross Section

Date generated 19-09-08
Checked KPB
Approved SCR
Scale 1:50 @ A2 sheet size
50mm on original

WOODS BAGOT™ EUROPE AUSTRALIA ASIA MIDDLE EAST

Project number 15-02-6668
Drawing number SK0203
Revision A
Status PRELIMINARY