	Revision	Date	By	Chk.
A	Revised solution following advice from Cube LLP and alternative plant details from Space Engineering	19/09 2014	RD	

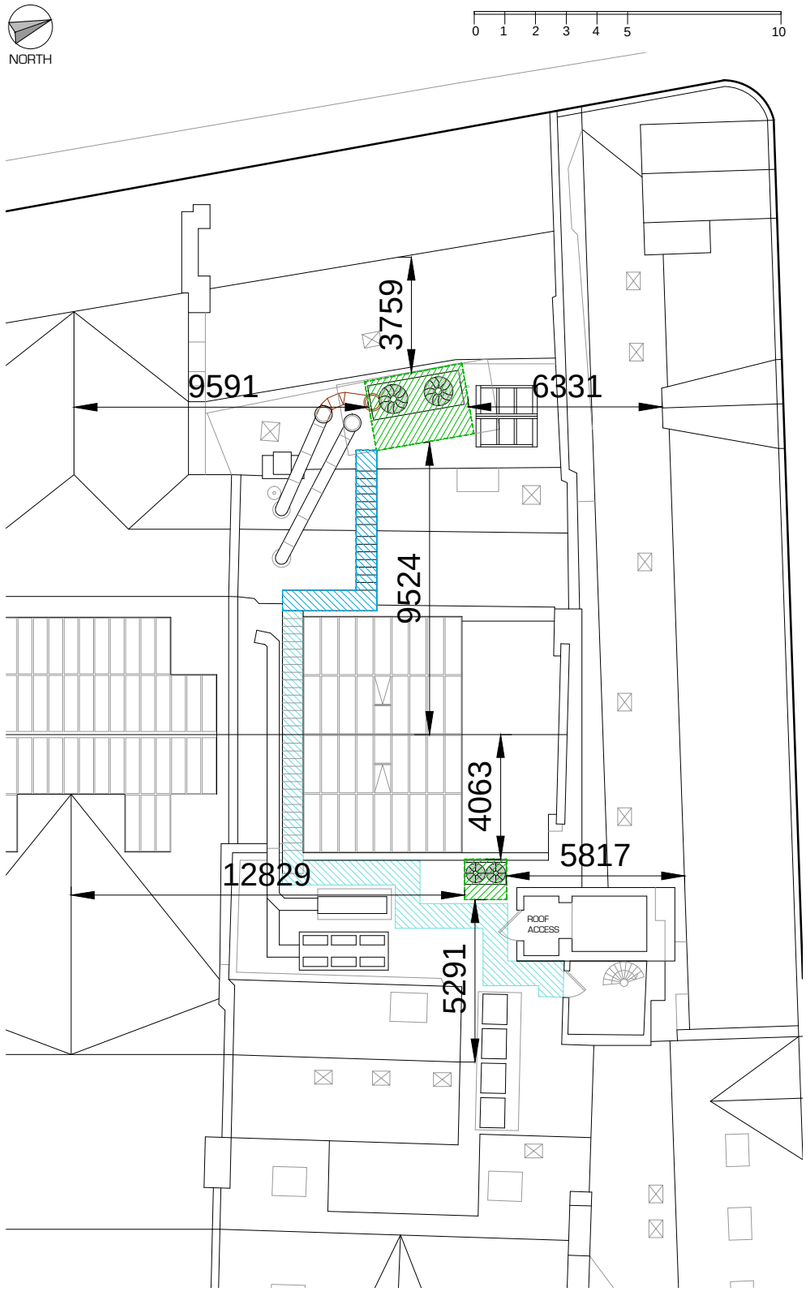

Roof Plan Showing Distances to Ridgelines @ 1:200

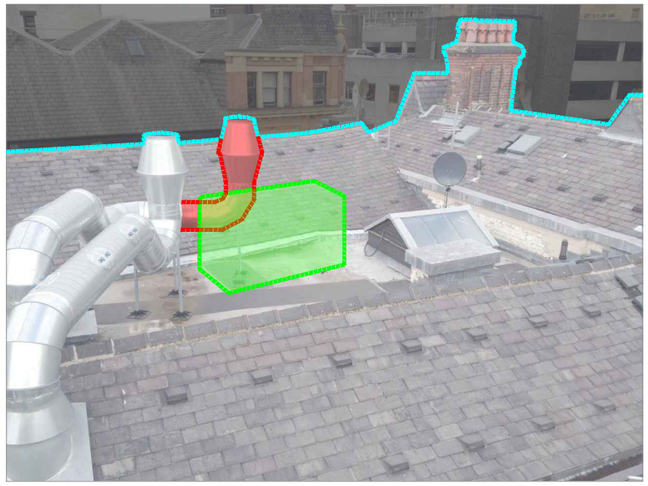

Photo 1 Showing Extent of Bem Brasil to be pared back in RED, Roofline in BLUE and New Condenser unit in GREEN

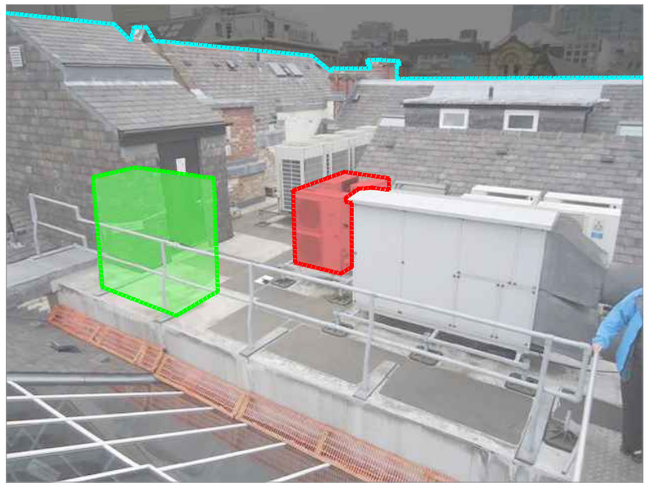

Photo 1 Showing Extent of Proposed Plant in GREEN, Removed Plant in RED and Roofline in BLUE to East and North

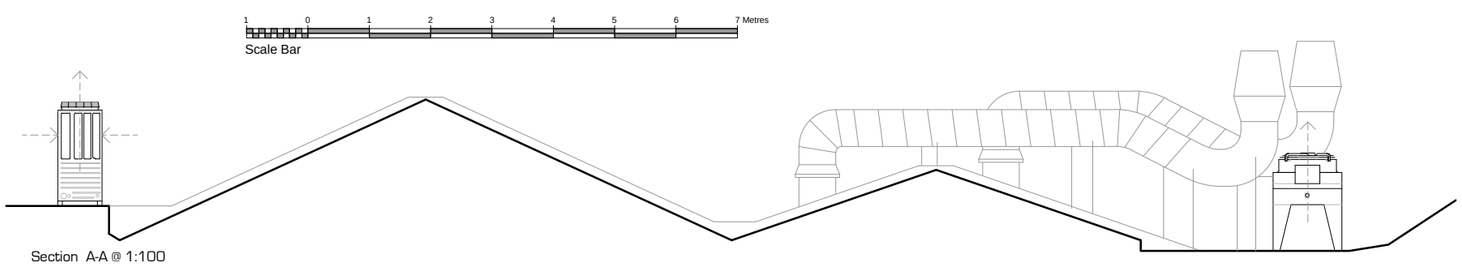

Section A-A @ 1:100

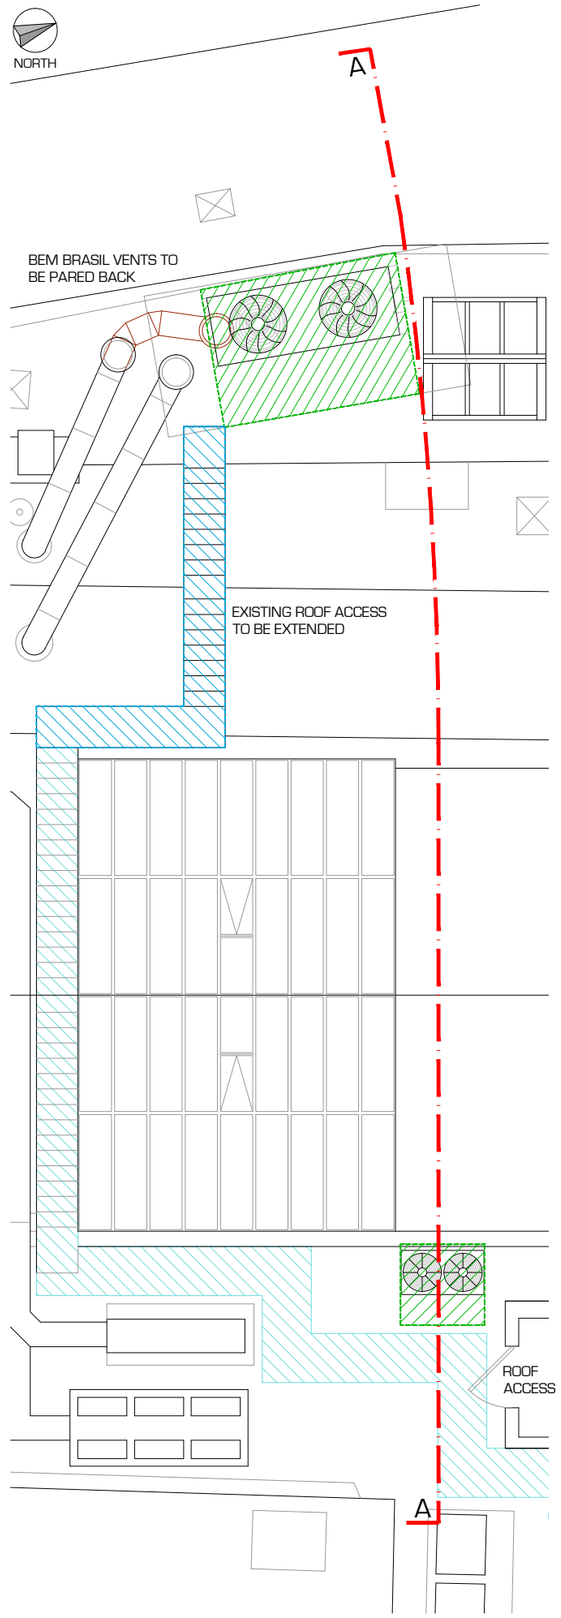

Roof Plan @ 1:500

Do Not Scale Dimensions from Drawings.
All dimensions to be verified on site, and any discrepancy to be notified to the Architect.

AMCA ARCHITECTS
Castlecroft Business Centre Tom Johnston Road
Dundee DD4 8XD
T: 01382 774111 F: 01382 739382
mail@amcaarchitect.co.uk

TESCO express

Drawn by	Checked by	Date	Scale
RD	AJM	18.02.14	Various @ A3

Job
Tesco Express
118 Deansgate
Manchester

Drawing
Roof Plant Occlusion Details

Tesco Proj No.	AMCA Job No.	Drawing No.	Rev.
-	2820	PL_09	A

CAD Ref: 2820 Deansgate Master.dwg