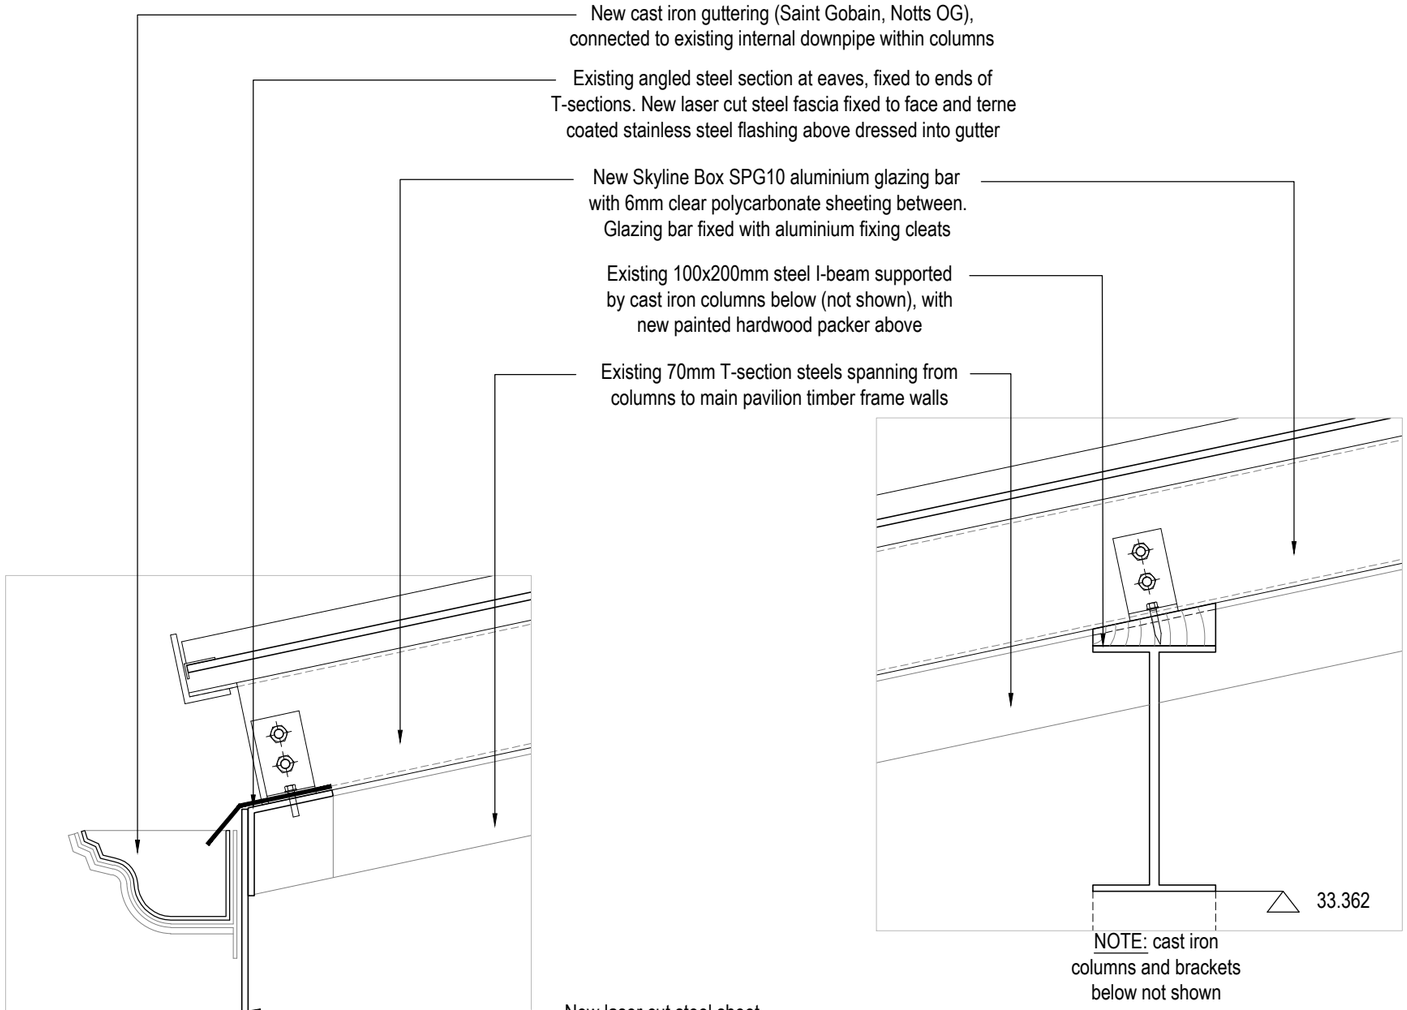

01 / 300 Eaves Detail
1:5 @ A3

02 / 300 Column Head Detail
1:5 @ A3

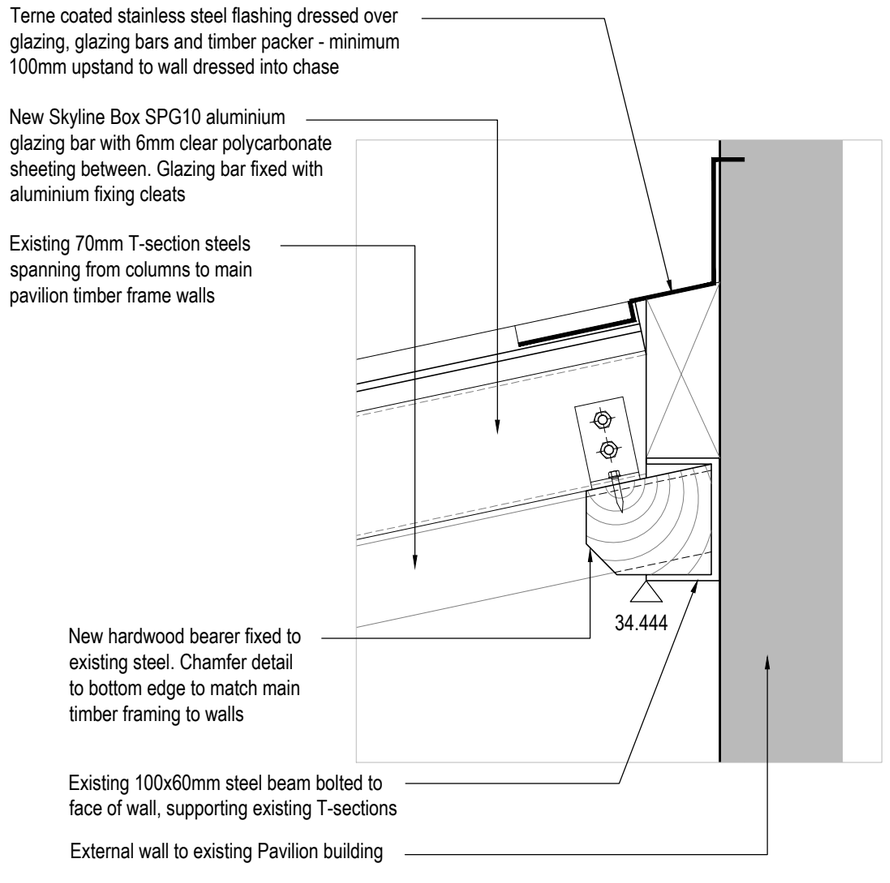

03 / 300 Abutment Detail
1:5 @ A3

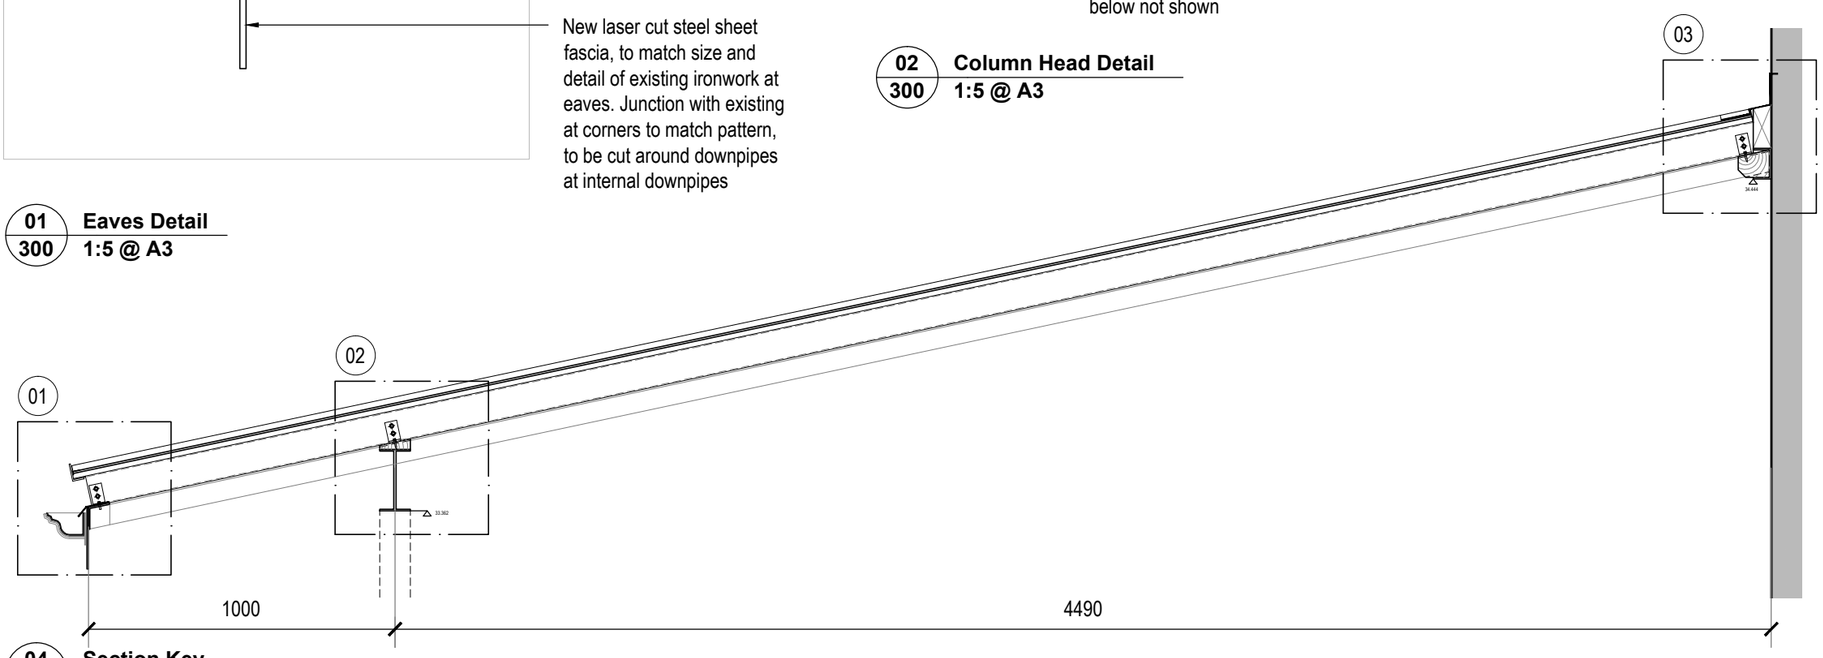

04 / 300 Section Key
1:20 @ A3

GENERAL NOTES:

New aluminium glazing bars and clear polycarbonate sheeting by Standard Patent Glazing.

Existing iron and steel structure to be blast cleaned and re-decorated before new structure fixed in place, all damaged sections to be replaced to match.

New terne coated stainless steel flashings at eaves, head abutment and verges

All sub-contractors to take accurate site measurements before fabricating new elements.

Dimensions & levels taken from Mansell site survey dated 31/07/13

ISSUED FOR INFORMATION

DATE PRINTED/EXPORTED: 31/10/2013 08:48:32

REVISION	DATE OF ISSUE	DRAWN	CHECKED	DESCRIPTION
B	31/10/2013	RL	RL	Mid-span purlin removed and new glazing bars changed to box-section
A	16/09/2013	RL	RL	Timber bearer added above eaves beam as requested by SPG

CLIENT: Scott Wilson	SIZE: A3L	SCALE: As Stated	DATE OF FIRST ISSUE: 22/08/2013
PROJECT: Alexandra Park Restoration	DRAWN: RL		CHECKED: RL
DRAWING TITLE: Pavilion Building Glazed Canopy Construction Details	JOB NUMBER: 232133		DRAWING NO.: 300 REVISION: B

Century Buildings, 31 North John Street, Liverpool, L2 6RG . T:44[0]151 2391600, E:liverpool@purcelux.com
PURCELL MILLER TRITTON LLP IS A LIMITED LIABILITY PARTNERSHIP REGISTERED IN ENGLAND AND WALES. REGISTERED NUMBER: OC315256. REGISTERED OFFICE: 15 BERMONDSEY SQUARE, LONDON, SE1 3UN
© ALL RIGHTS RESERVED
REPORT ALL DISCREPANCIES
www.purcellmillertritton.com
DO NOT SCALE FROM DRAWING
CHECK DIMENSIONS ON SITE
PURCELL MILLER TRITTON