N.GEDAL
BA Hons Dip ARCH RIBA
ARCHITECT

PROPOSED

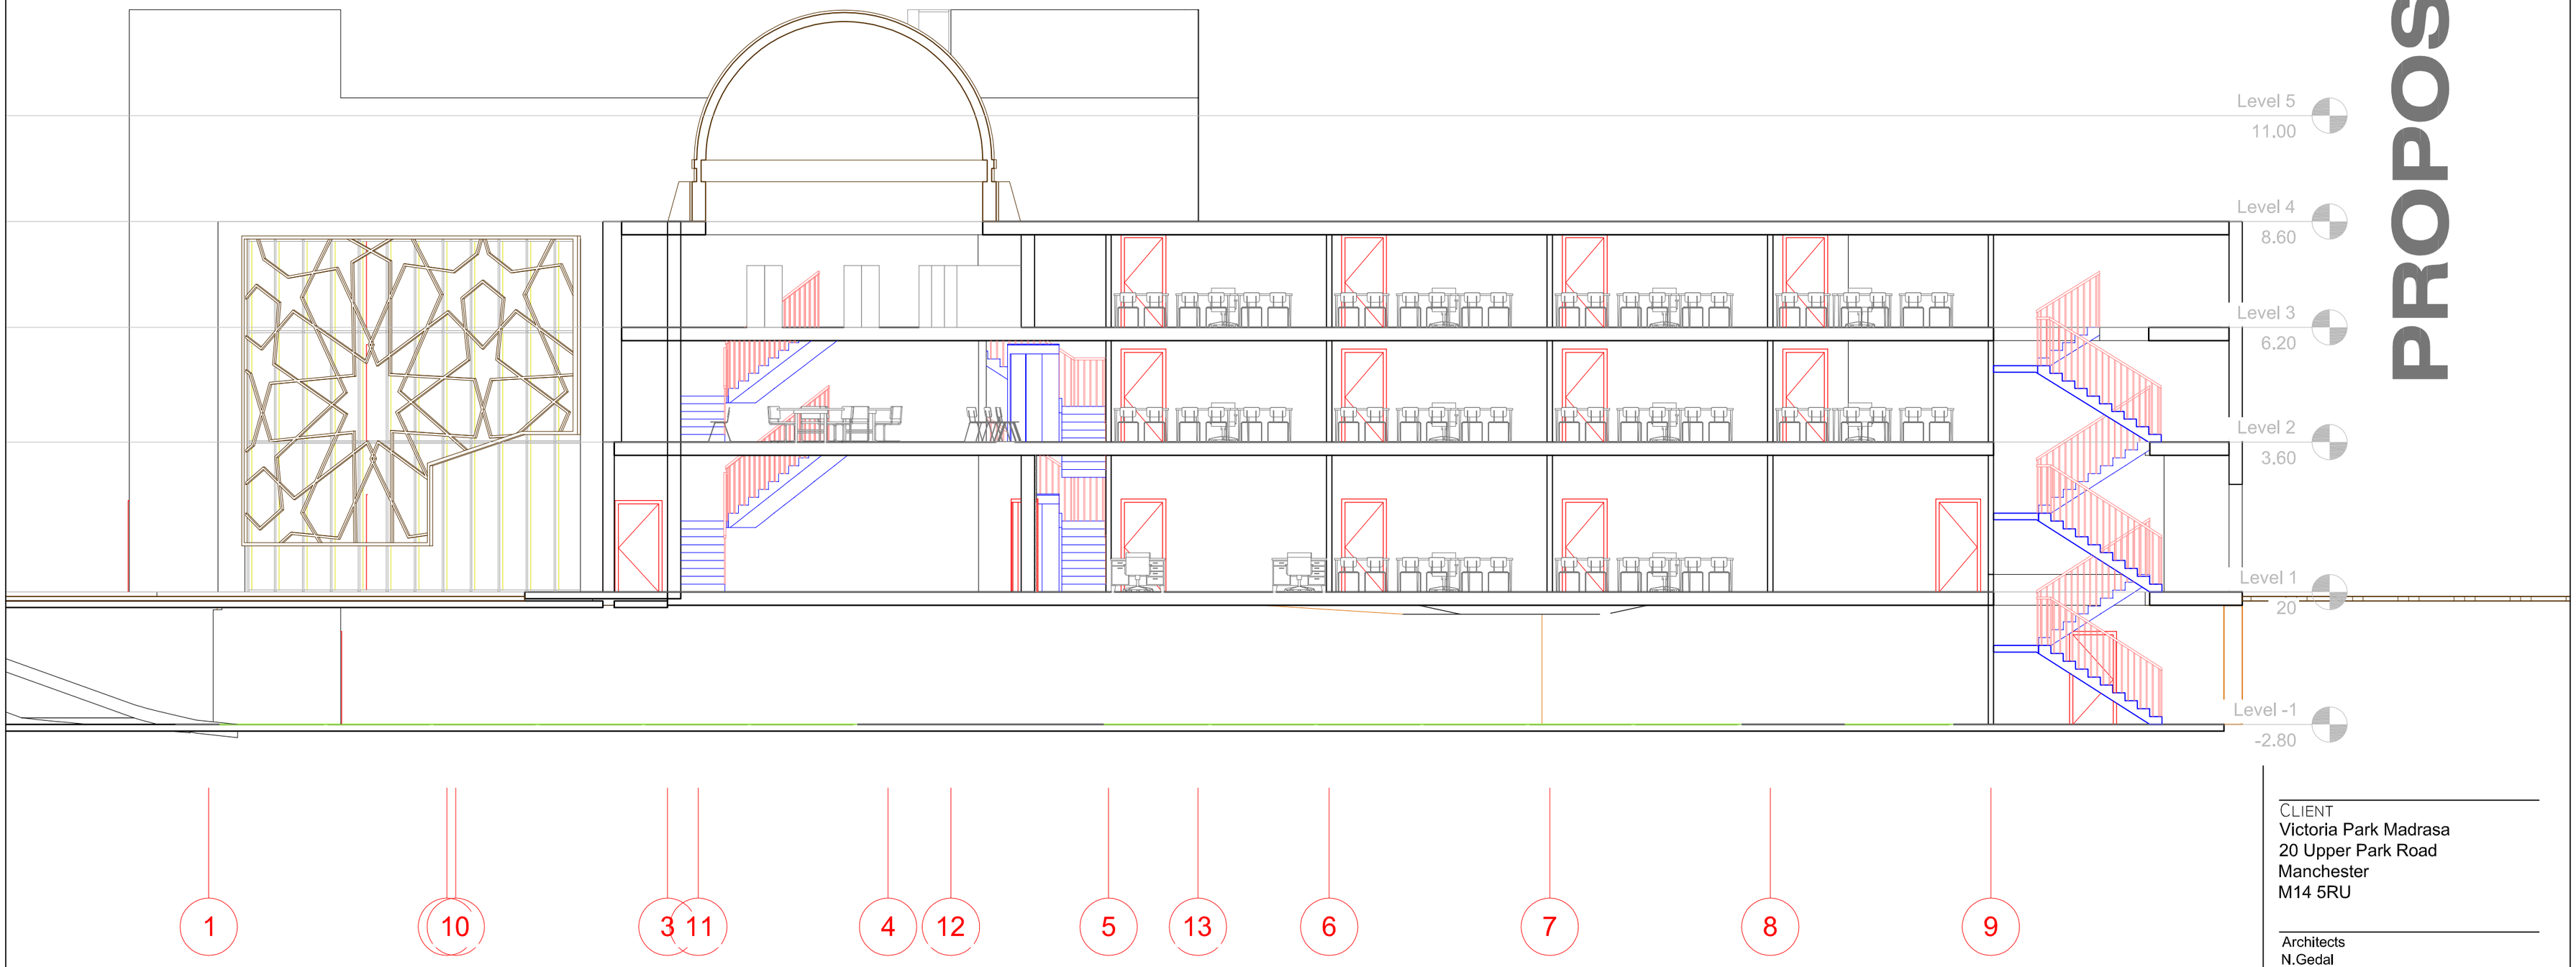

CLIENT
Victoria Park Madrasa
20 Upper Park Road
Manchester
M14 5RU

Architects
N.Gedal
4 Rutters Lane
Hazel Grove
Stockport
SK7 5AY
Tel: 0161-419 - 9757
najibgedalarchitects@hotmail.com

DRAWING TITLE

Proposed
Section A

DRAWING No - VPMM 12

SCALE 1:100@A2

DATE 22.04.14