
GENERAL NOTES

1 All heights, levels, sizes and dimensions to be checked on site before the start of the works
2 The manufacturer's recommendations are to be followed in respect of the application of all products and any discrepancies between those recommendations and any other requirements of the specification and/or drawings shall be notified to the Contract Administrator.
3 All debris and waste material to be removed from site and the site shall be left clean and tidy.
4 All works to comply with British Standards and relevant health and safety legislation.

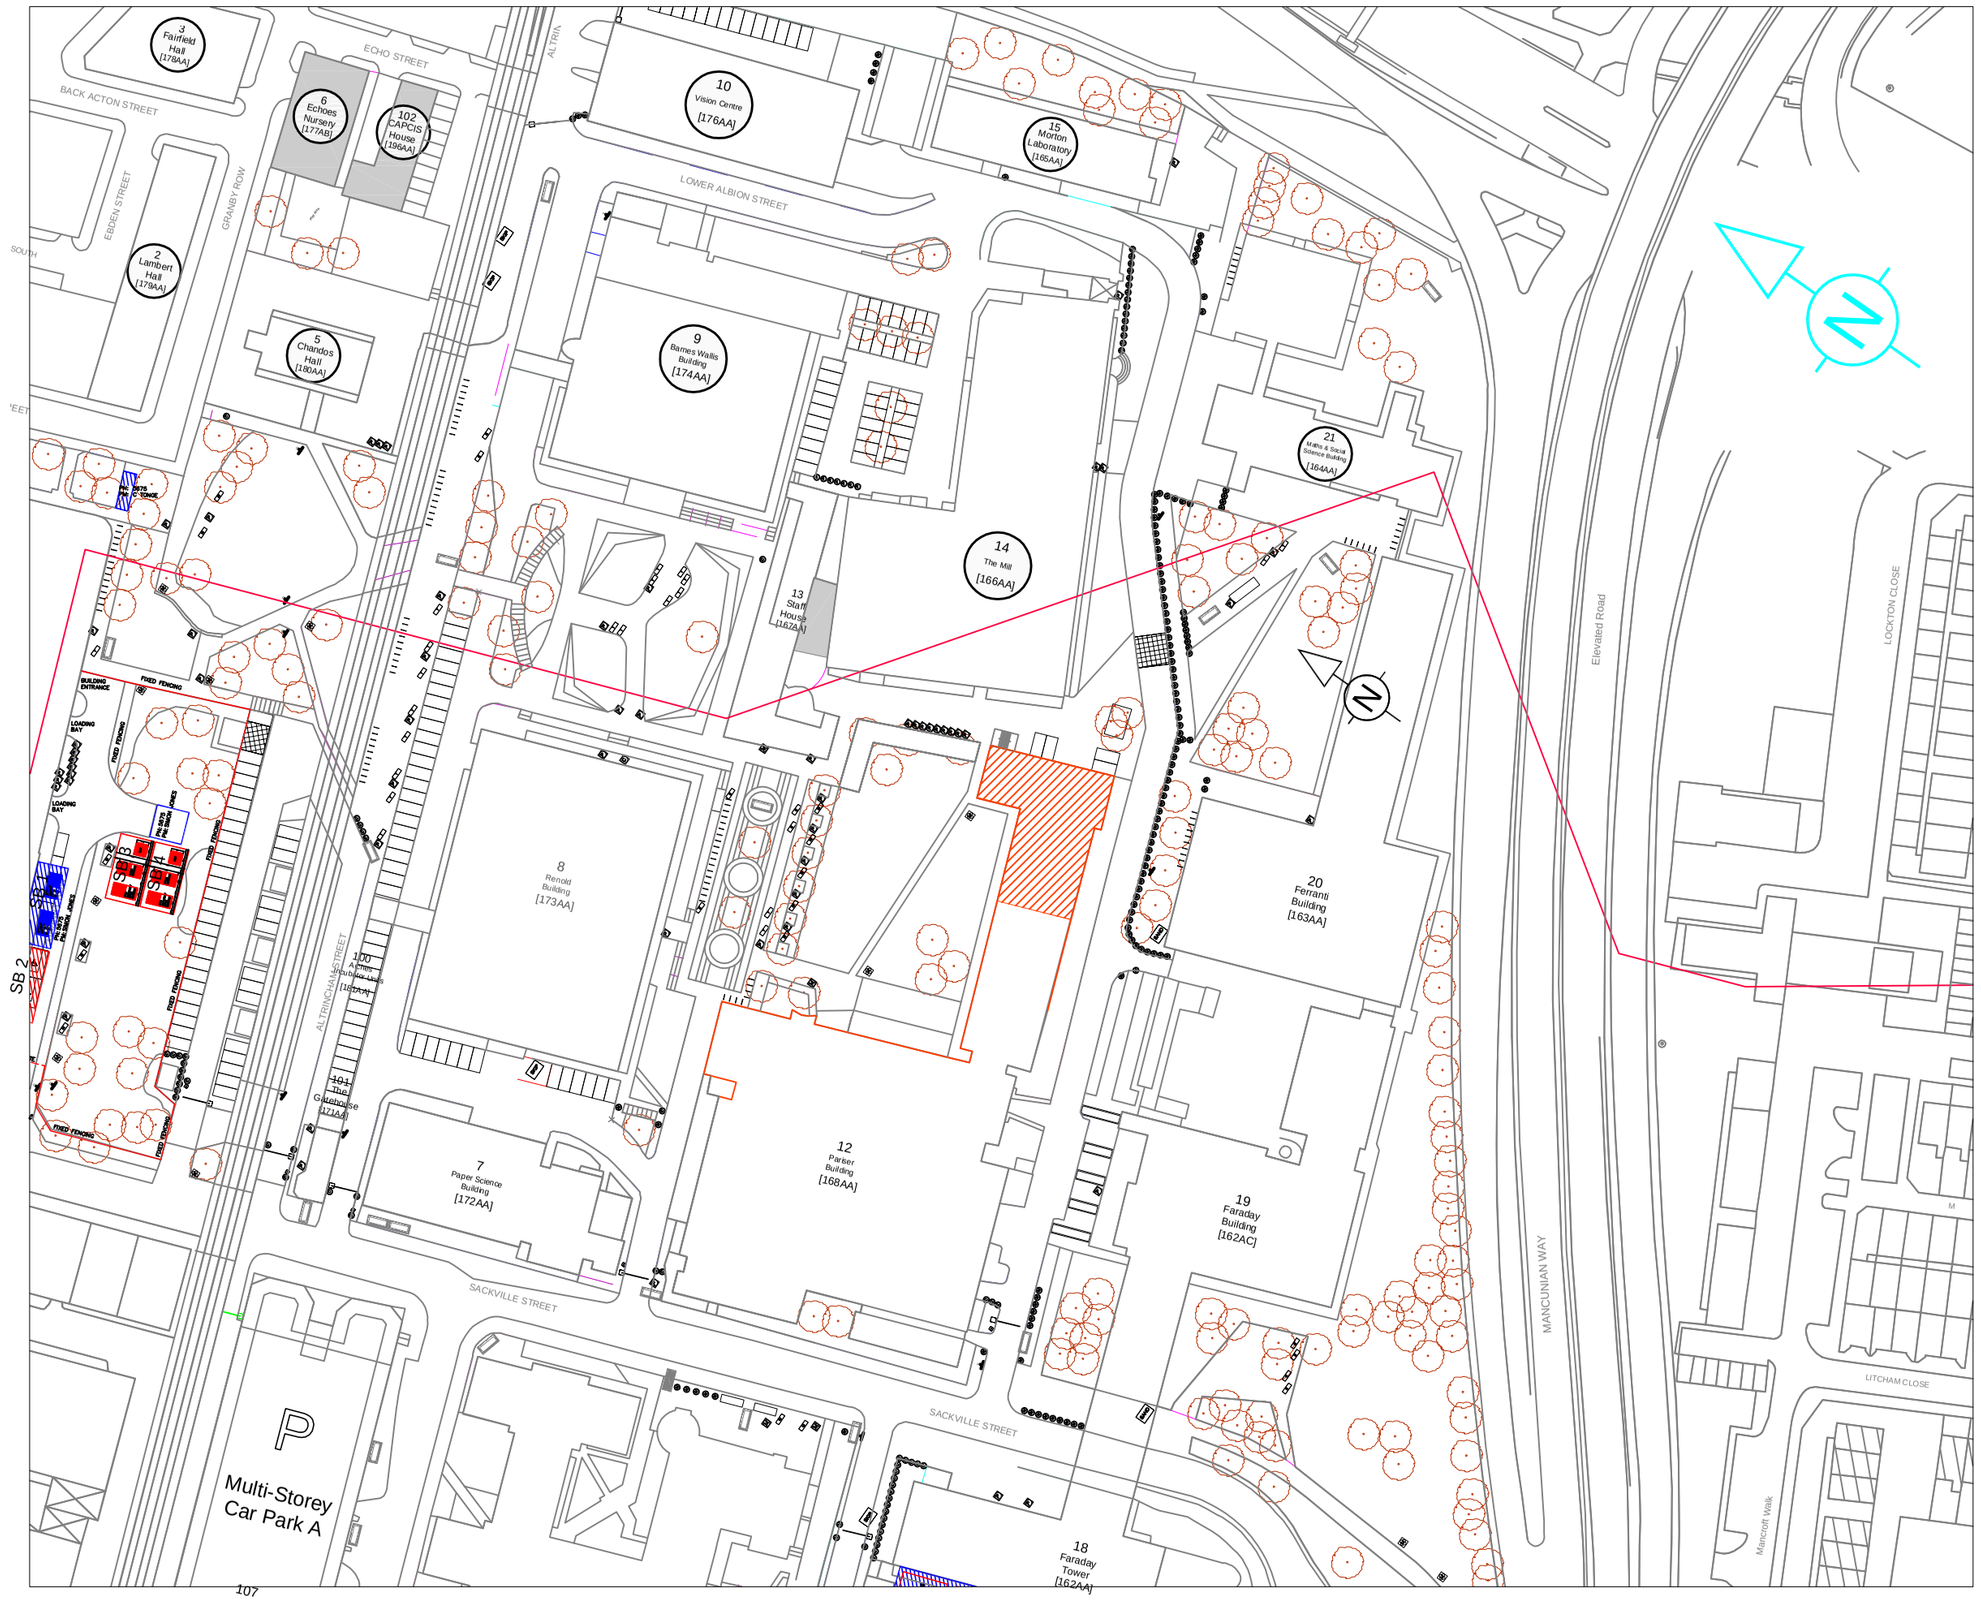

LOCATION PLAN (SCALE 1:1250)

sdaconsulting
construction consultants
SDA CONSULTING LLP
DEVA CENTRE
TRINITY WAY
SALFORD
MANCHESTER
M3 7BE
TEL: 0161 819 5252
FAX: 0161 834 6733

JOB TITLE
PARISER BUILDING ROOM A.11 REFURBISHMENT
UNIVERSITY OF MANCHESTER

CLIENT
UNIVERSITY OF MANCHESTER

DRAWING REF.

LOCATION PLAN

SCALE	DATE	DRAWN	CHECKED
1:1250@A2	MAY 2014	PB	

REV. SUFFIX

DRAWING NO. 1679.006