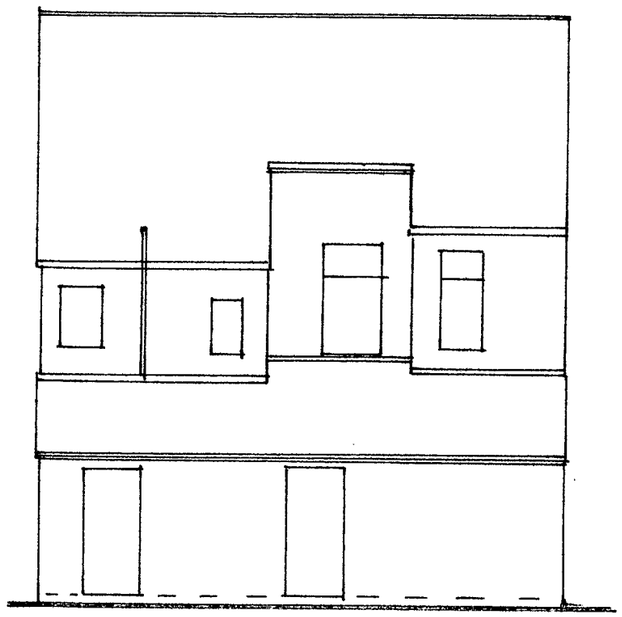

REAR ELEVATION
(EXISTING)

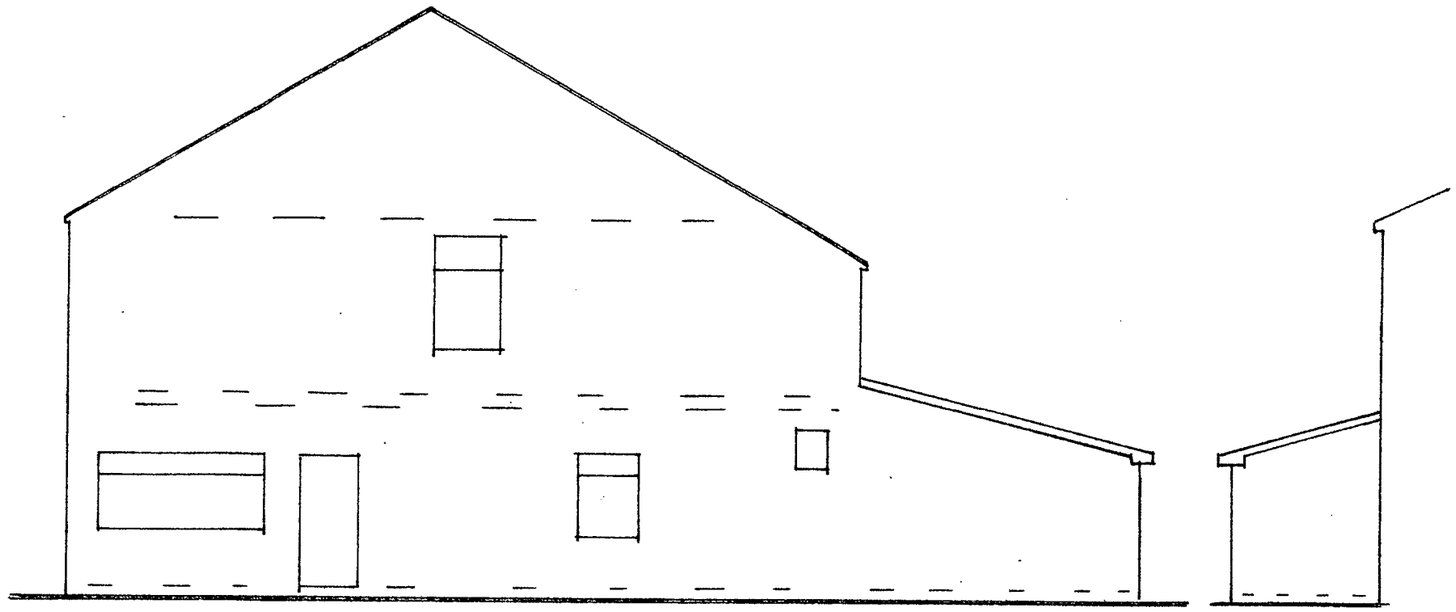

SIDE ELEVATION
(EXISTING)



SIDE ELEVATION
(EXISTING)

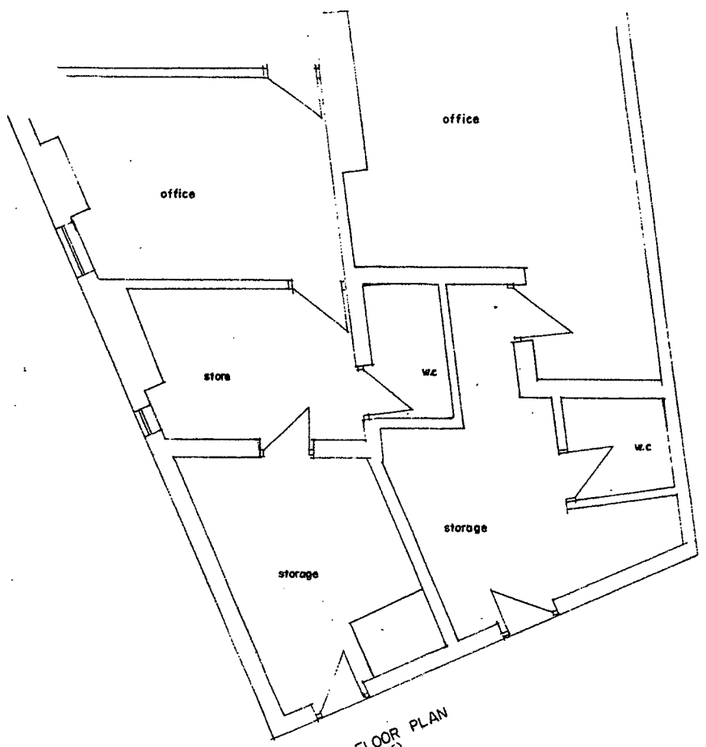


GROUND FLOOR PLAN
(EXISTING)

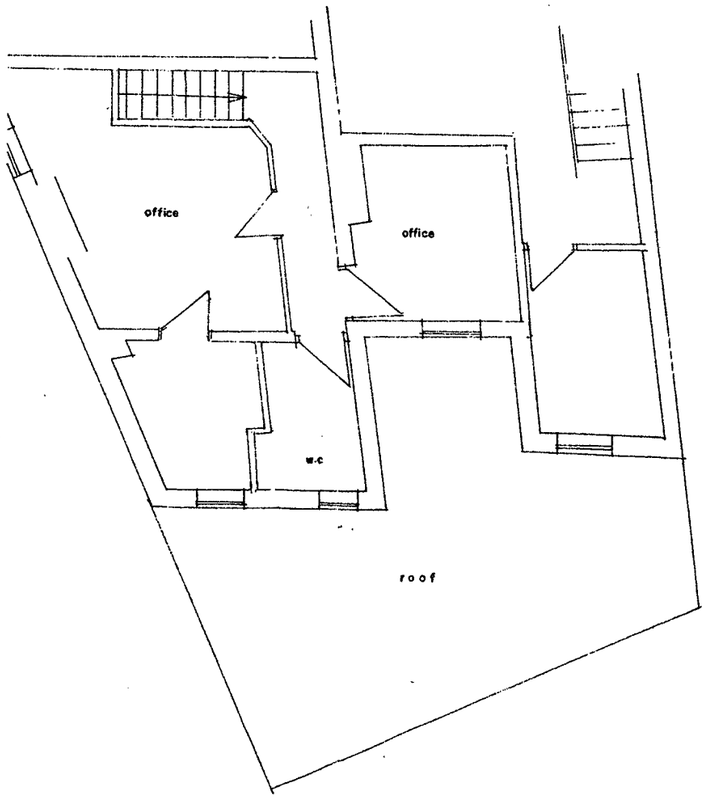


FIRST FLOOR PLAN
EXISTING

PLANNING AND
BUILDING CONTROL

*BUILDING DESIGN SERVICES*
*M. FAROOQ*
*6 Stock Close, Shawclough, Rochdale OL12 6BB*
*Tel: - 01706 712231 Mob: - 07967605763*

**PROPOSED [illegible] DOUBLE STORY REAR EXTENSION AT 64 & 66 DICKENSON ROAD MANCHESTER M14 5SH**

**For: Mr. M AKRAM**

Plan & Elevation — Scale 1:100 — 594a/1

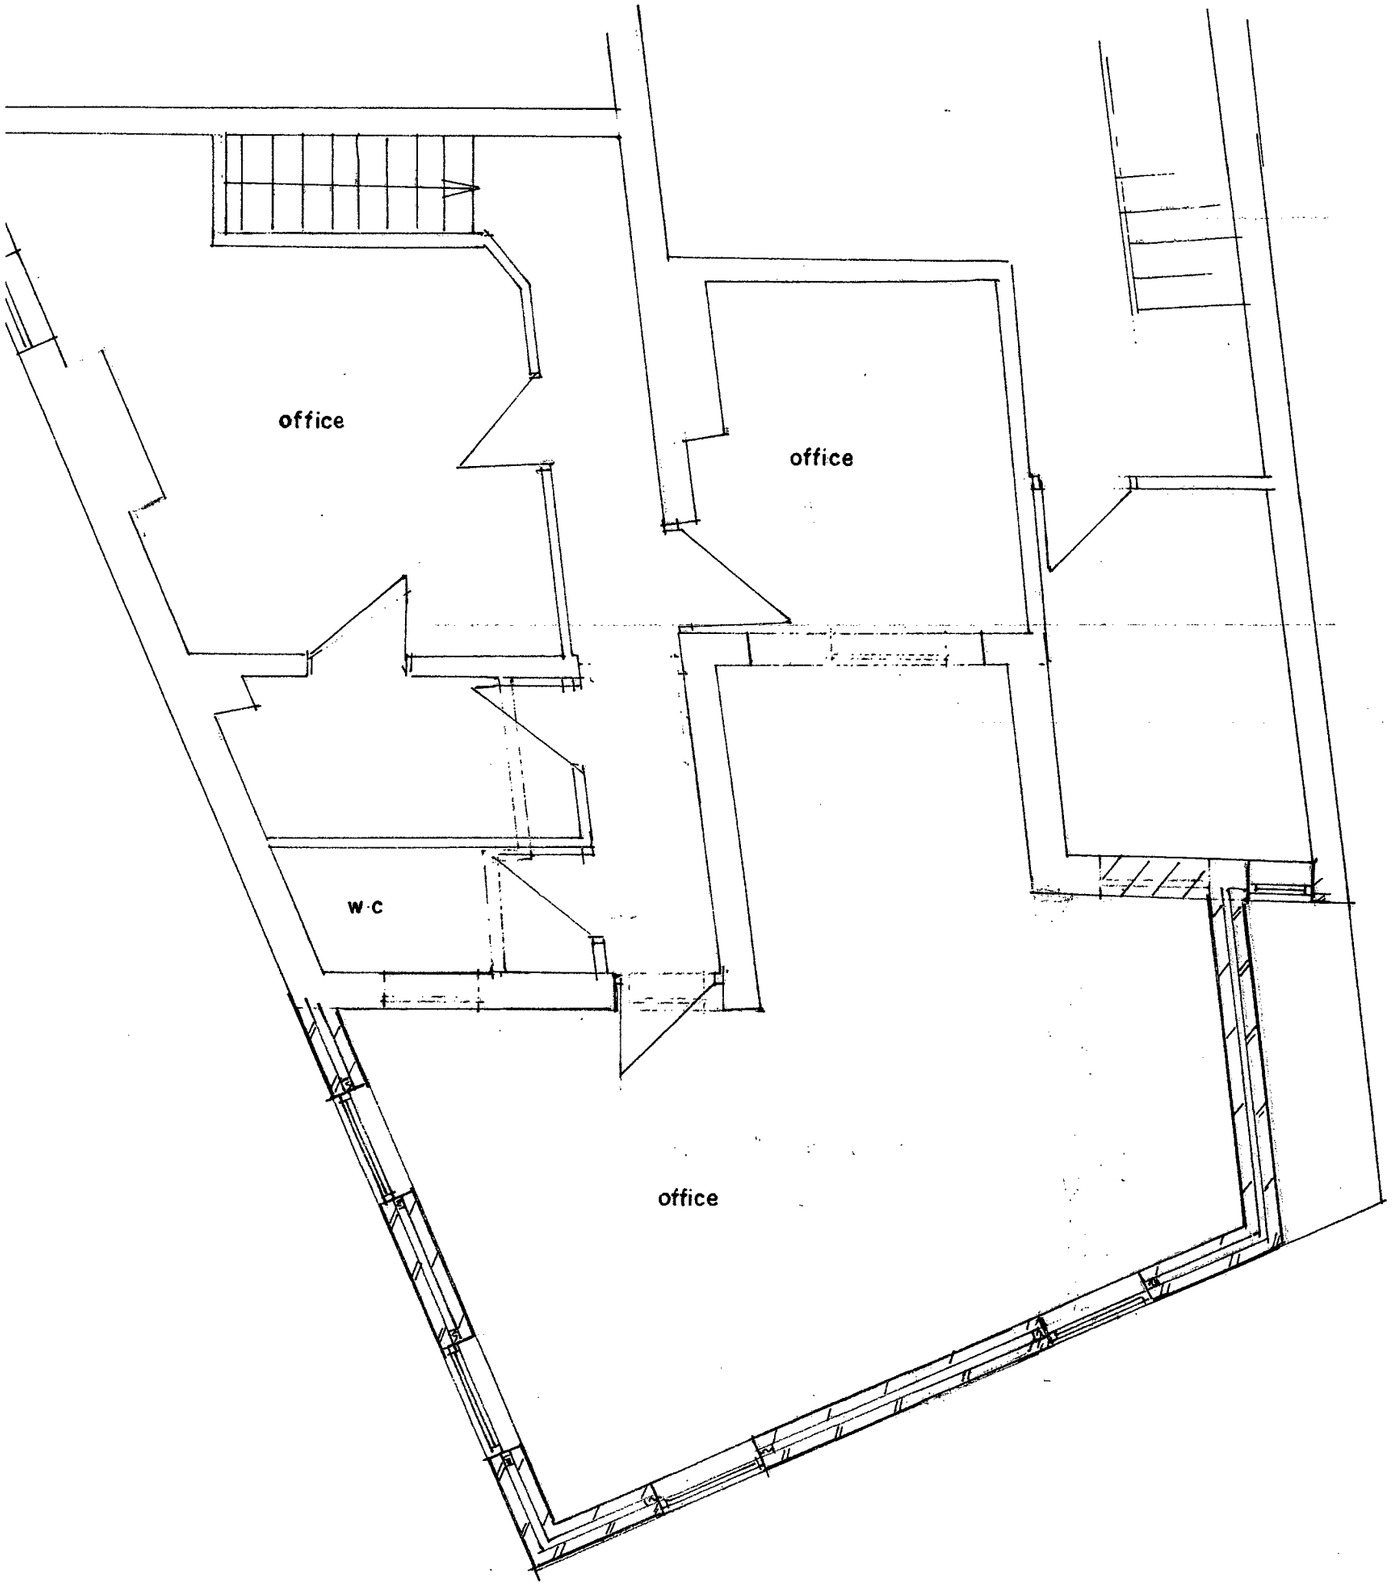


FIRST FLOOR PLAN
(PROPOSED)

PLANNING AND
BUILDING CONTROL

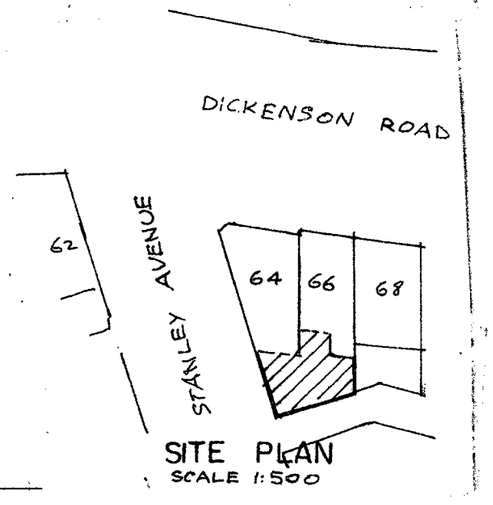


SITE PLAN
SCALE 1:500

*BUILDING DESIGN SERVICES*
*M. FAROOQ*
*6 Stock Close, Shawclough, Rochdale OL12 6BB*
*Tel: - 01706 712231 Mob: - 07967605763*

**PROPOSED [illegible] DOUBLE STORY REAR EXTENSION AT 64 & 66 DICKENSON ROAD MANCHESTER M14 5SH**

**For: Mr. M AKRAM**

Plan — Scale 1:150 — 594a/2

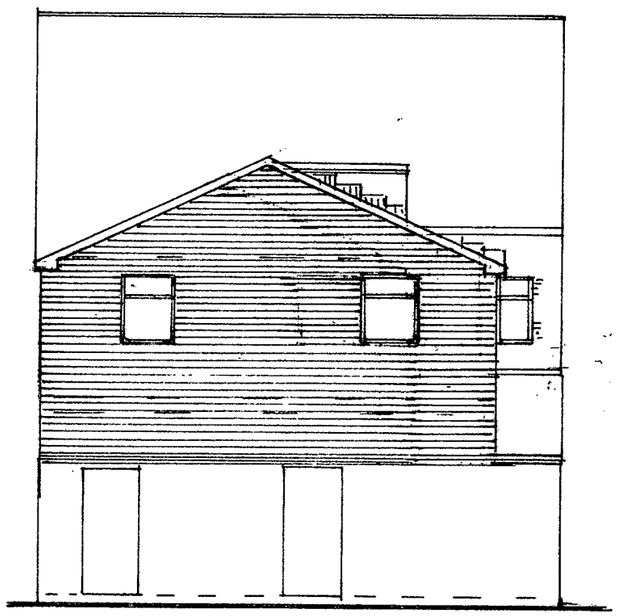

REAR ELEVATION
(PROPOSED)

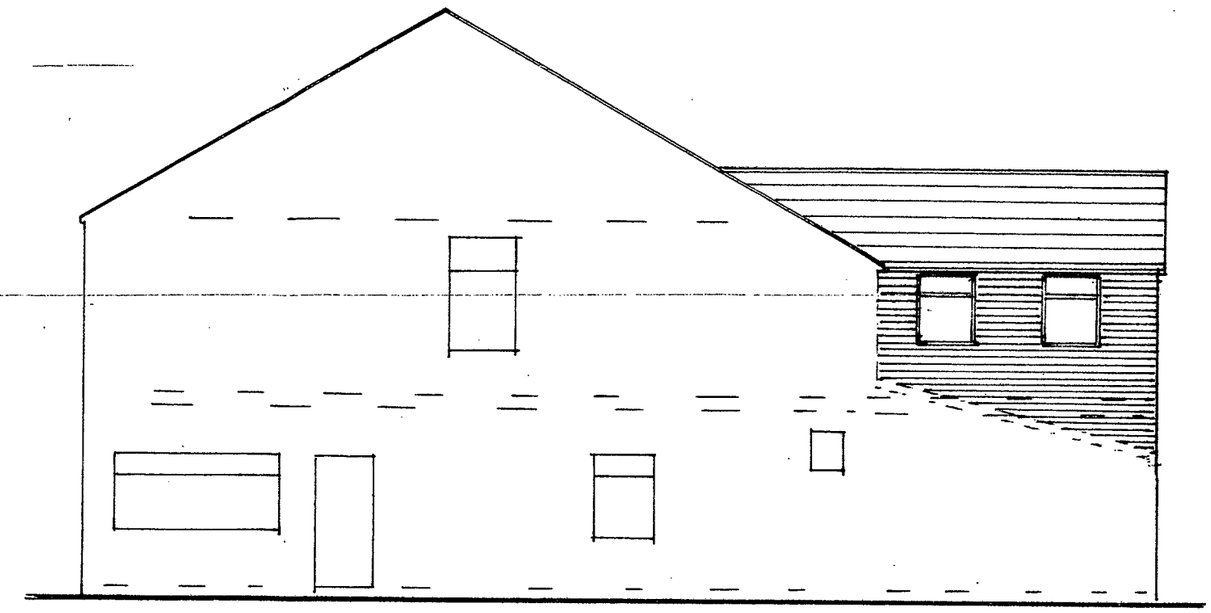

SIDE ELEVATION
(PROPOSED)

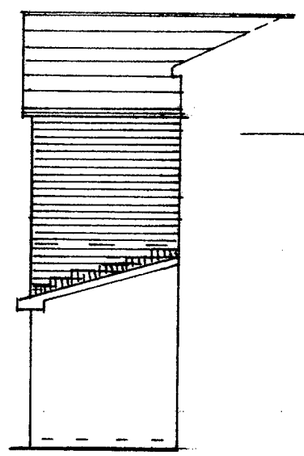

SIDE ELEVATION
(PROPOSED)

PLANNING AND
BUILDING CONTROL
04 DEC 2013

*BUILDING DESIGN SERVICES*
*M. FAROOQ*
*6 Stock Close, Shawclough, Rochdale OL12 6BB*
*Tel: - 01706 712231 Mob: - 07967605763*

**PROPOSED [illegible] DOUBLE STORY REAR EXTENSION AT 64 & 66 DICKENSON ROAD MANCHESTER M14 5SH**

**For: Mr. M AKRAM**

Elevation Scale 1:100

594a/3