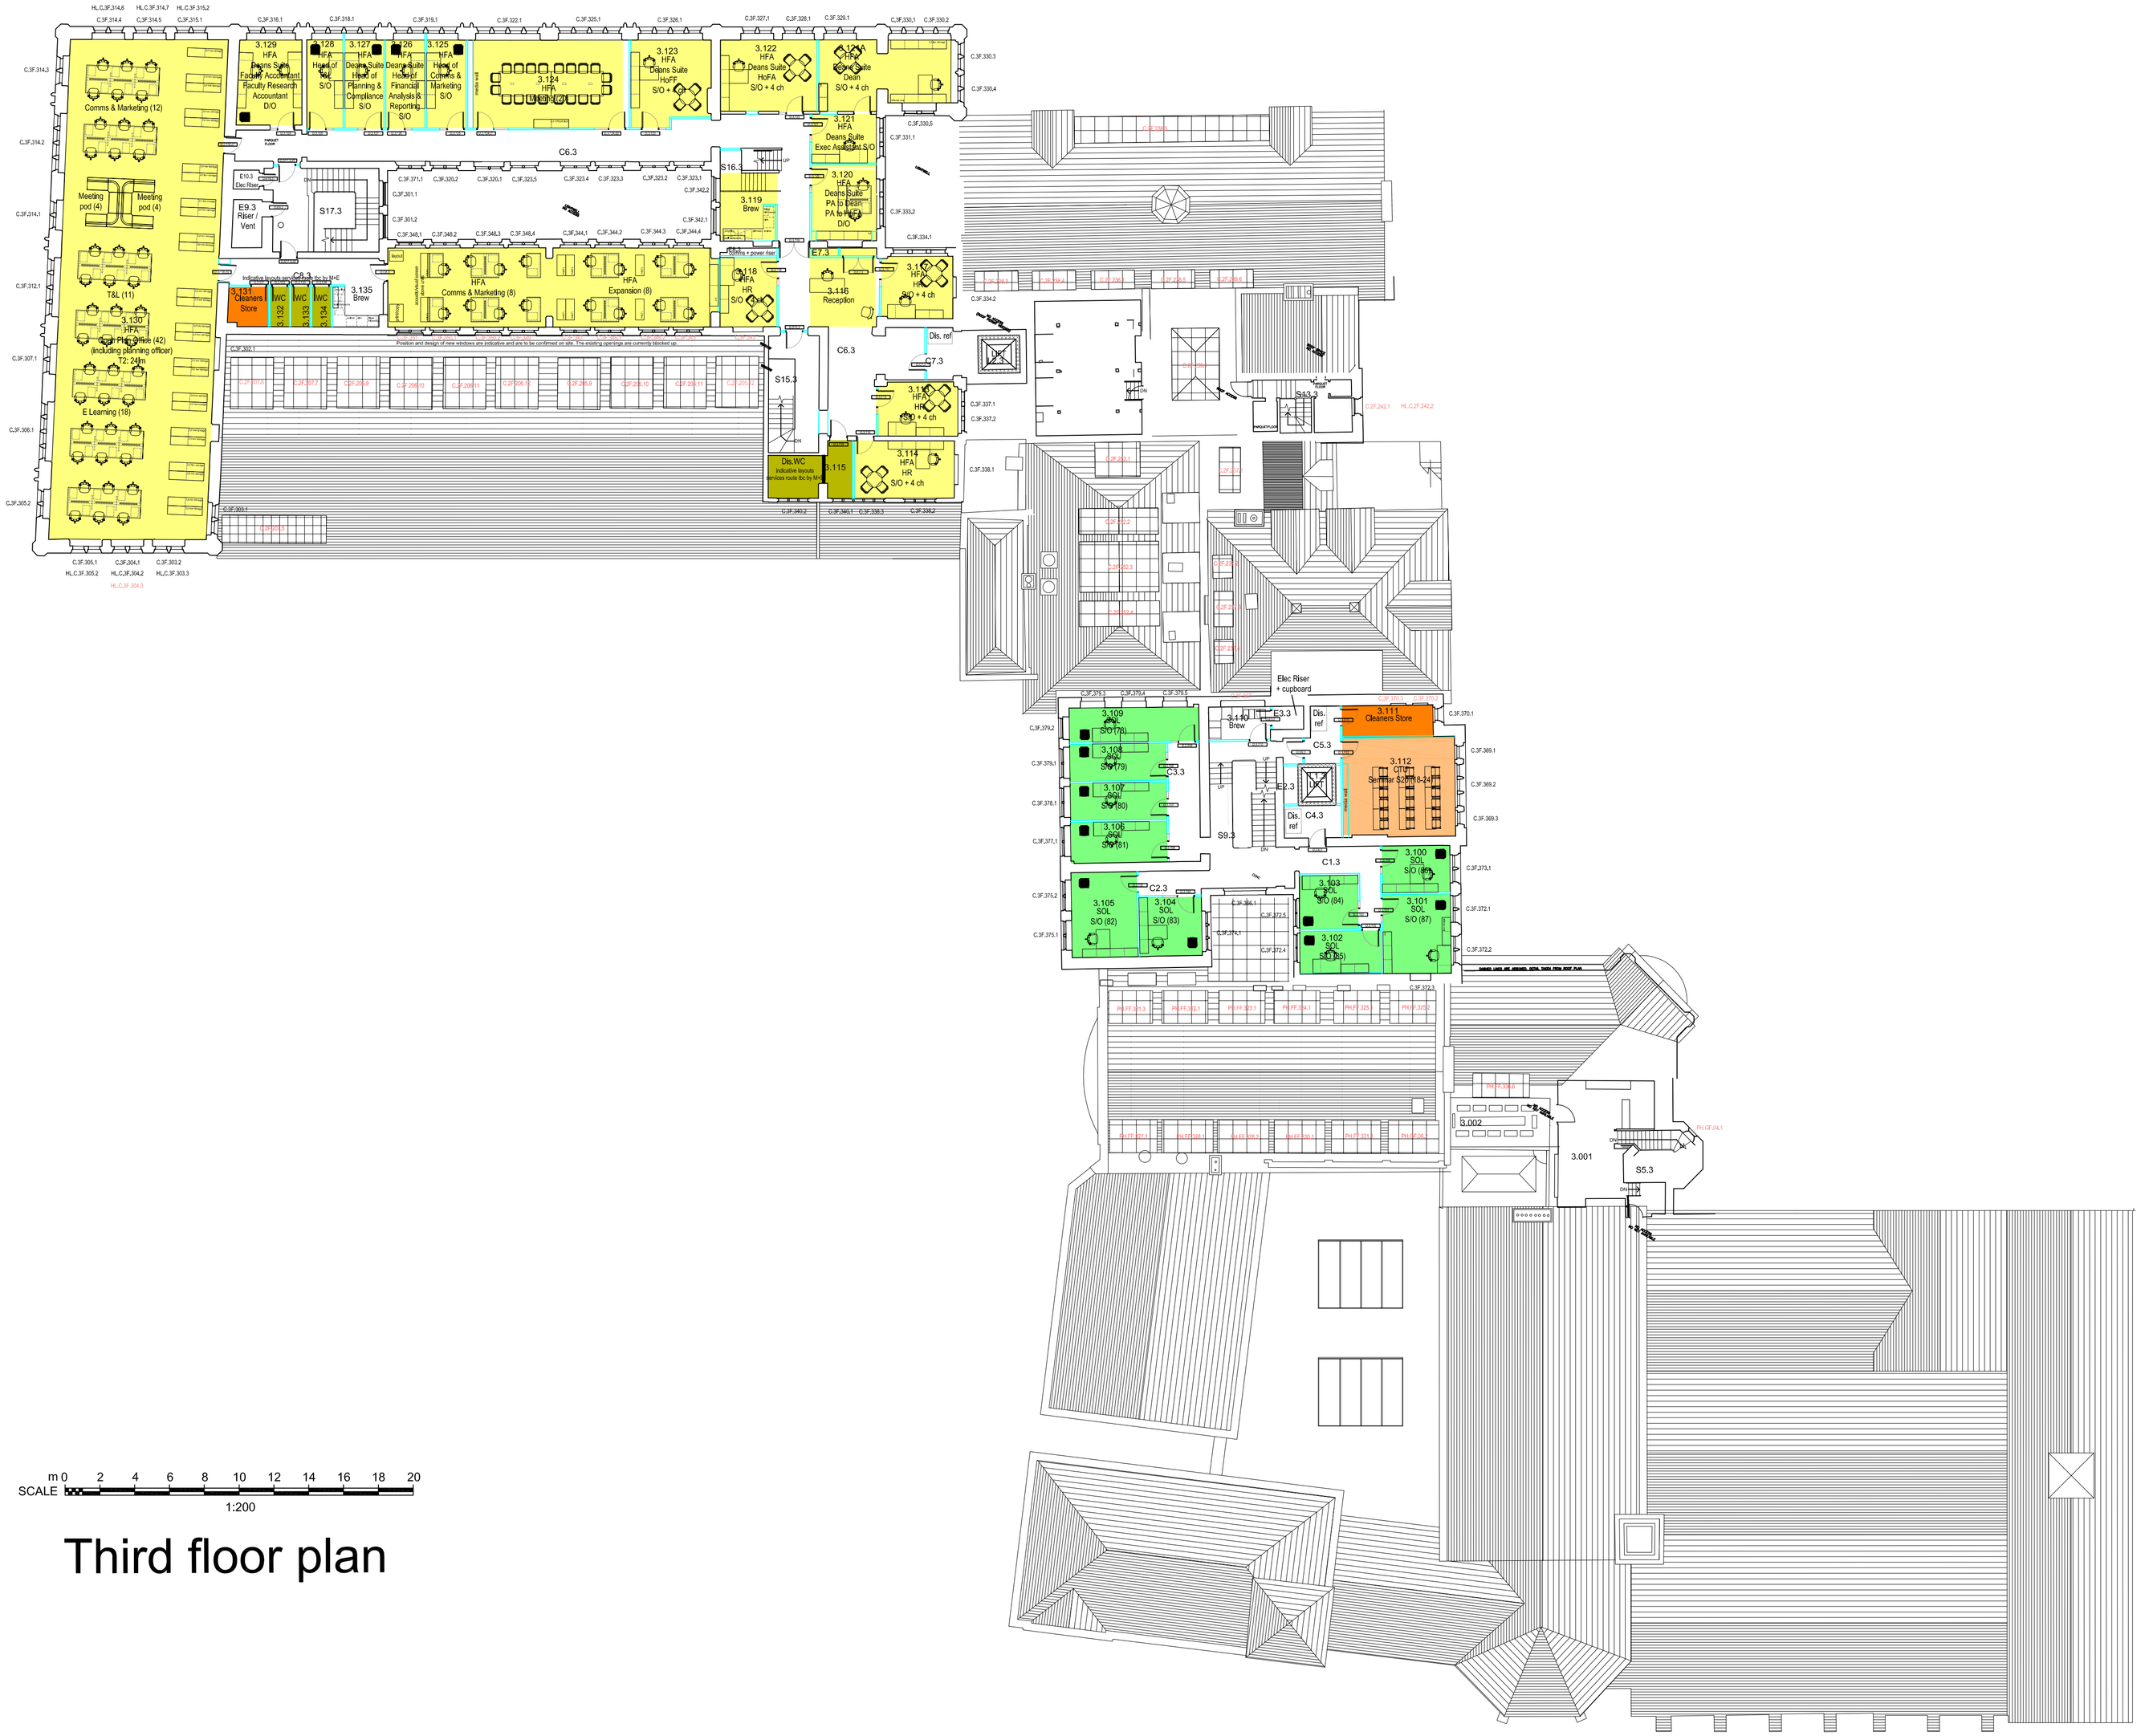


m 0 2 4 6 8 10 12 14 16 18 20

SCALE 1:200

Third floor plan

NOTES

1. DO NOT SCALE FROM THIS DRAWING.
2. ALL MEASUREMENTS ARE IN MILLIMETRES UNLESS STATED OTHERWISE.
3. THIS DRAWING IS TO BE READ IN CONJUNCTION WITH THE SPECIFICATION AND ALL RELEVANT ARCHITECTURAL, ELECTRICAL, MECHANICAL AND STRUCTURAL DRAWINGS.

Key

- Law 132m²
- Dentistry
- CTU 36m²
- Post grad LC
- Cafe
- Tier 3 storage
- FoHA 641m²
- Directorate of student experience
- Wc and Shower 20m²
- Cleaner's 9m²

IN ADDITION TO THE HAZARDS/RISKS NORMALLY ASSOCIATED WITH THE TYPES OF WORK DETAILED ON THIS DRAWING, NOTE THE FOLLOWING SIGNIFICANT RESIDUAL RISKS :-

-

Item	Hazard	Risk

Rev	Description	By	Date	Chk'd	Auth
18	Issued for Planning + LBC	ak	2014.05.21	KC	co
17	Department area summary added	mo/co	25.04.14		

WILSON MASON

Wilson Mason LLP
Upland House
Spring Lane
Samlesbury
e: preston@wilsonmason.co.uk

Drawing Status: PLANNING

Project: UoM Coupland 3 Building Refurbishment

Building Name: Coupland 3

Sub Site Name:

Site Name: University of Manchester

Drawing Title: Third Floor Plan

PM	Drawn	Checked	Authorised
	kc	03.10.2013	
Scale	Date	Date	Date
1:200 @A1	03.10.2013		

Drawing No.: 5760 L(1-)05

Revision: 18