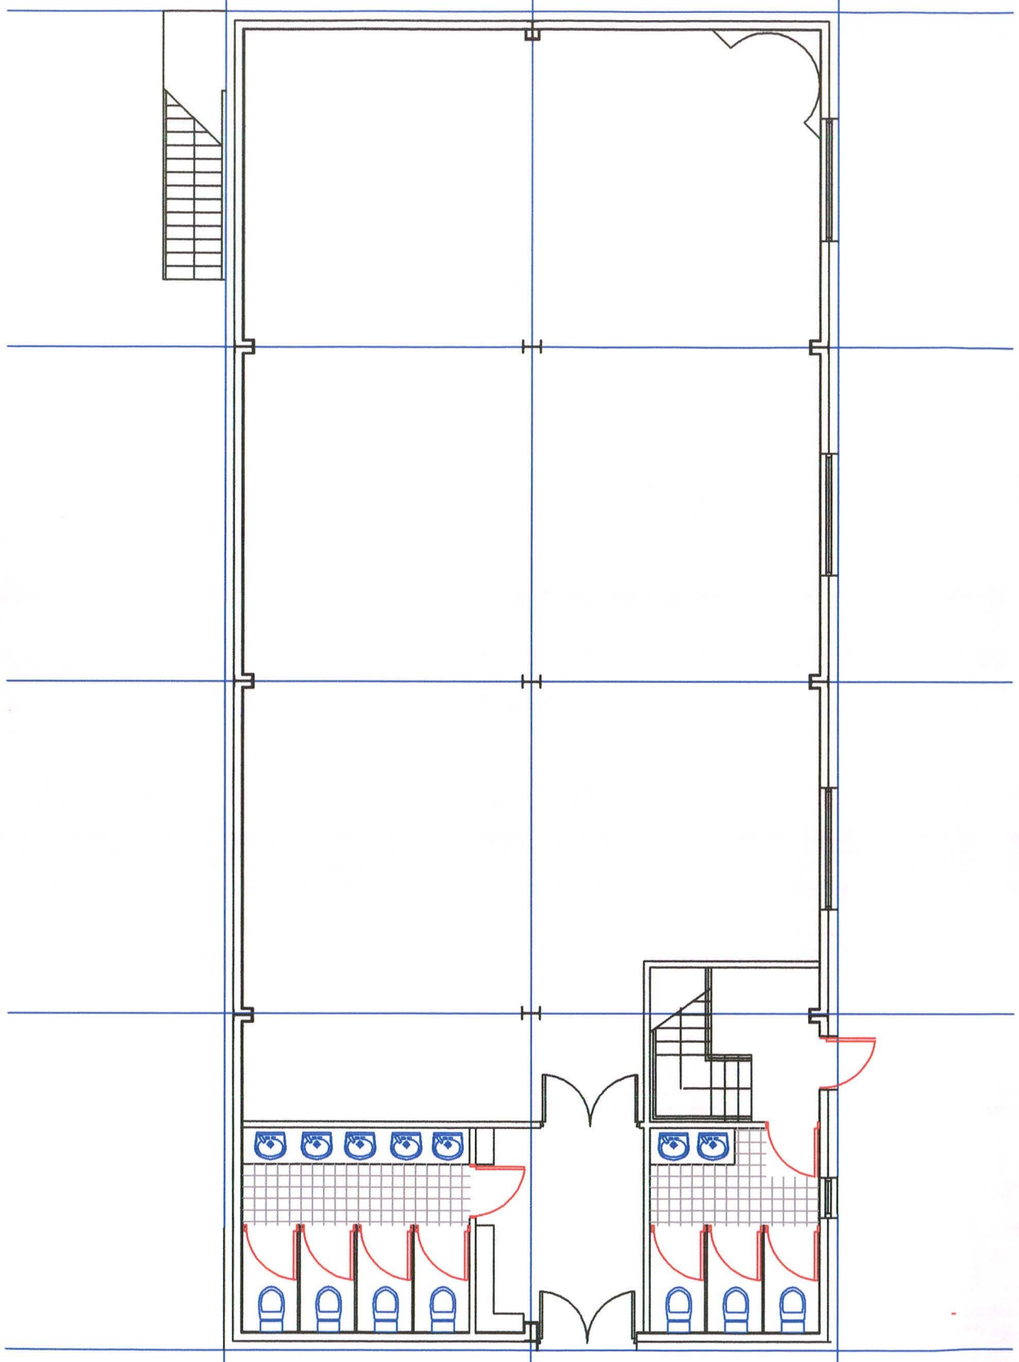

PROPOSED
GROUND FLOOR PLAN

SCALE
1:100

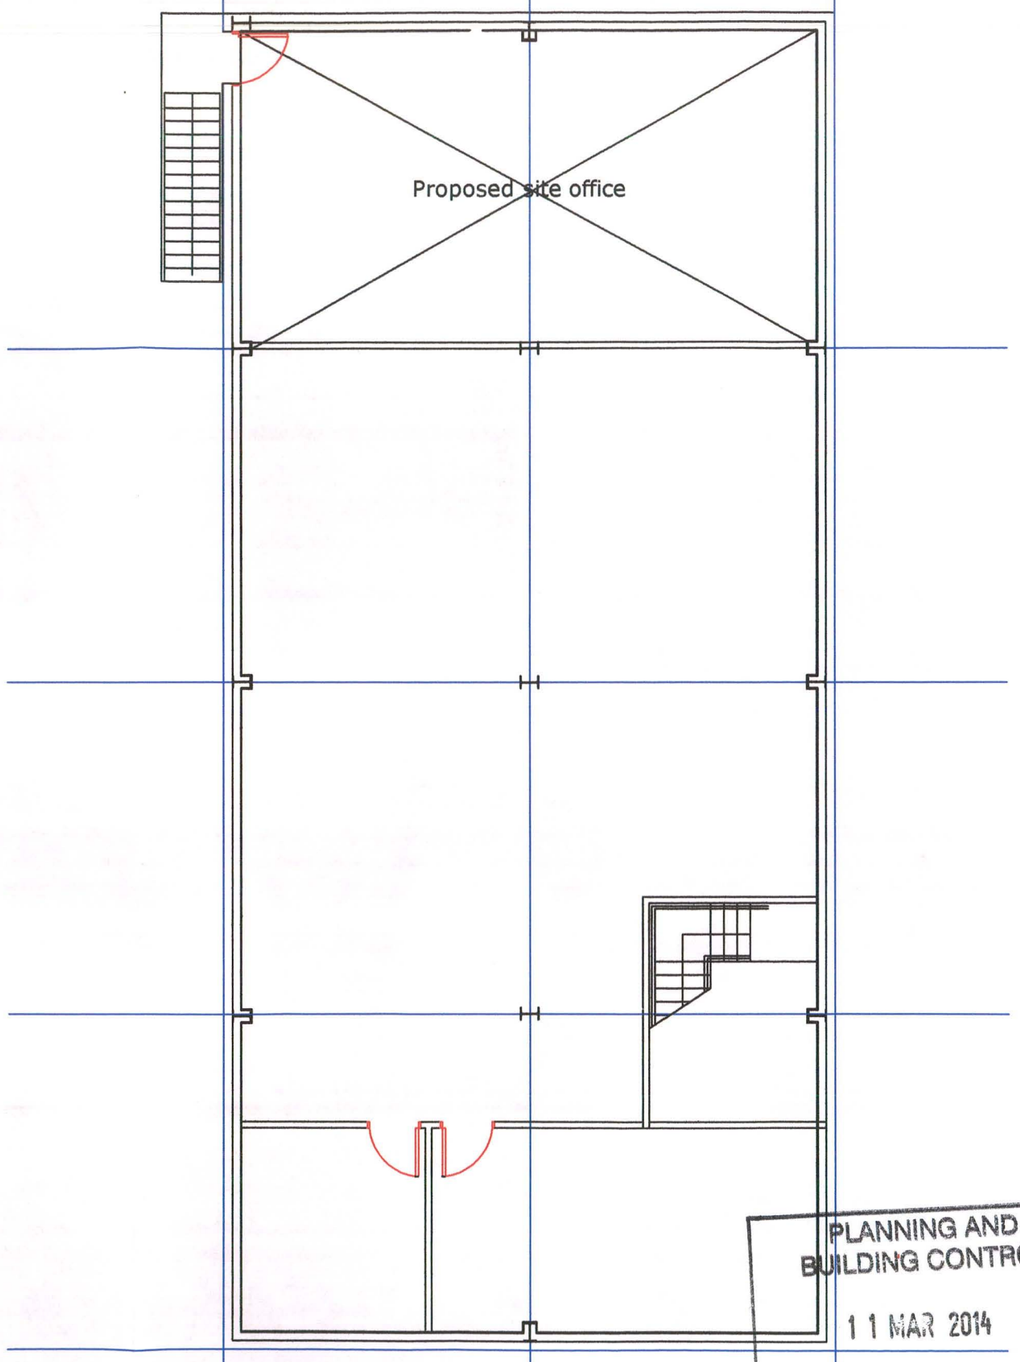

PROPOSED
FIRST FLOOR PLAN

PLANNING AND BUILDING CONTROL
11 MAR 2014

PROPOSED

Dimensions to suit overall existing dimensions
Applicant to confirm boundary.
Drawings to be read in conjunction.
This drawing is for the purpose of obtaining Local Authority approvals only and may not contain a full specification of the works.
Do not scale off this drawing.
All dimensions to be checked on site prior to commencing works.

Applicant should be aware that The Party Wall Act may apply where building work is on or near the boundary.

N.GEDAL
BA Hons Dip ARCH RIBA
ARCHITECT

CLIENT
Makki Masjid
Beresford Road
Longsight
Manchester

Architects
N.Gedal
4 Rutters Lane
Hazel Grove
Stockport
SK7 5AY
Tel: 0161-419 - 9757
najibgedalarchitects@hotmail.com

DRAWING TITLE

Temporary cabin
New location
Proposed Plan

DRAWING No - TC 02

SCALE	DATE
1:100@A3	27.02.14

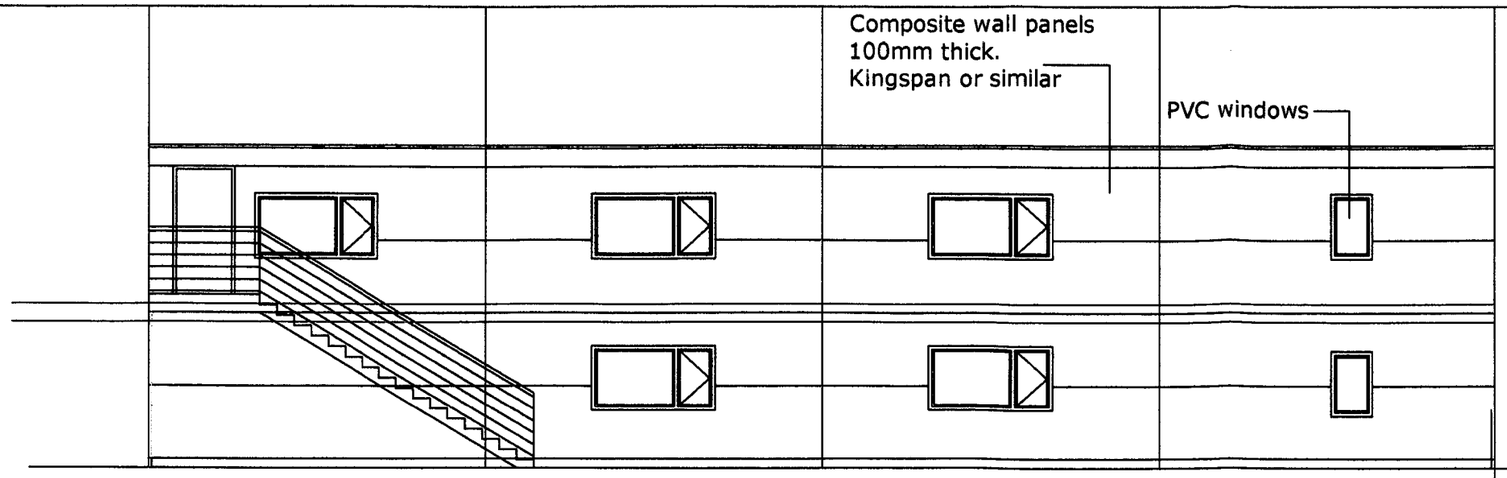

PROPOSED
REAR ELEVATION

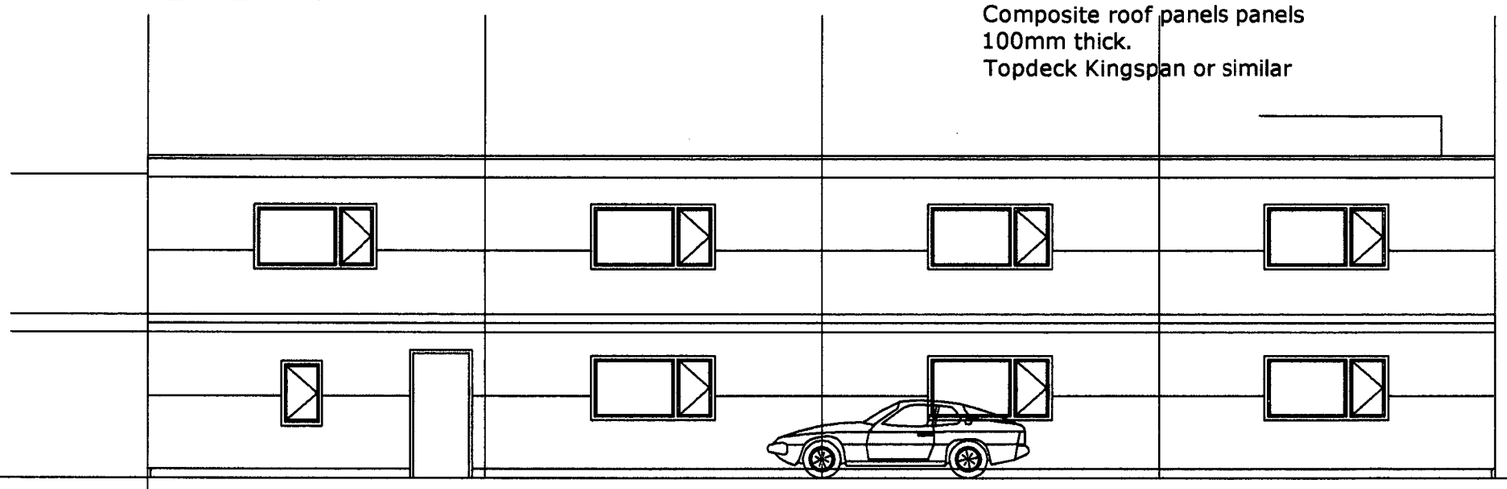

PROPOSED
FRONT ELEVATION

SCALE
1:100

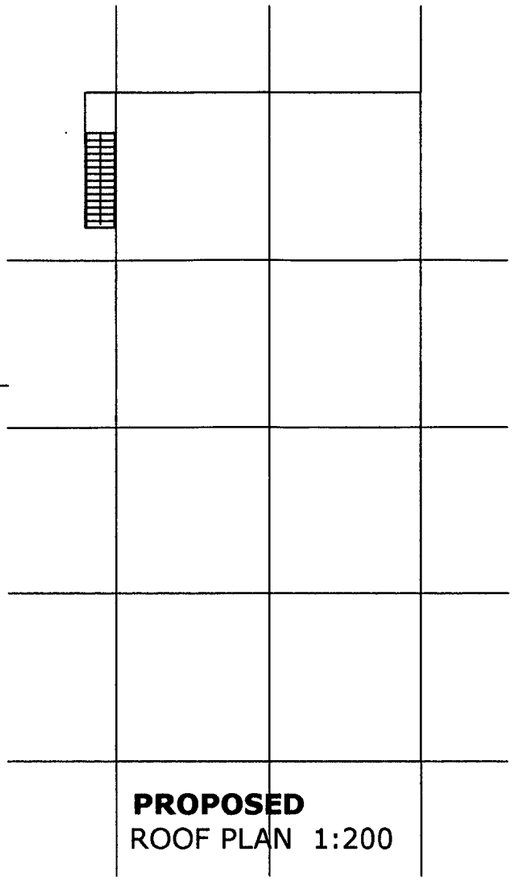

PROPOSED
ROOF PLAN 1:200

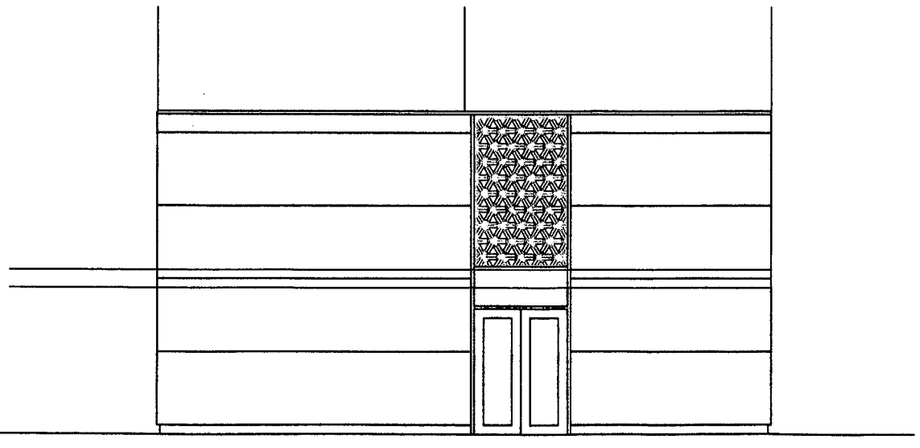

PROPOSED
SIDE ELEVATION

SCALE
1:100

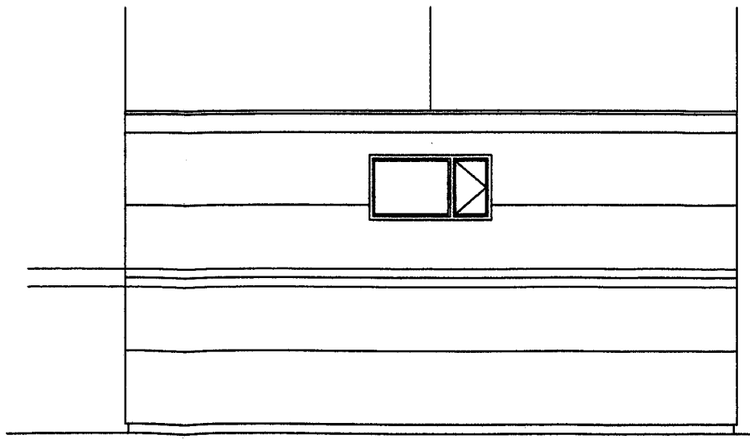

PROPOSED
SIDE ELEVATION

SCALE
1:100

PROPOSED

Dimensions to suit overall existing dimensions
Applicant to confirm boundary.
Drawings to be read in conjunction.
This drawing is for the purpose of obtaining Local Authority approvals only and may not contain a full specification of the works.
Do not scale off this drawing.
All dimensions to be checked on site prior to commencing works.

Applicant should be aware that The Party Wall Act may apply where building work is on or near the boundary.

N.GEDAL
BA Hons Dip ARCH RIBA
ARCHITECT

PLANNING AND BUILDING CONTROL
11 MAR 2014

CLIENT
Makki Masjid
Beresford Road
Longsight
Manchester

Architects
N.Gedal
4 Rutters Lane
Hazel Grove
Stockport
SK7 5AY
Tel: 0161-419 - 9757
najibgedalarchitects@hotmail.com

DRAWING TITLE

Temporary cabin
New location
Proposed Elevations

DRAWING No - TC 03

SCALE	DATE
1:100@A3	27.02.14