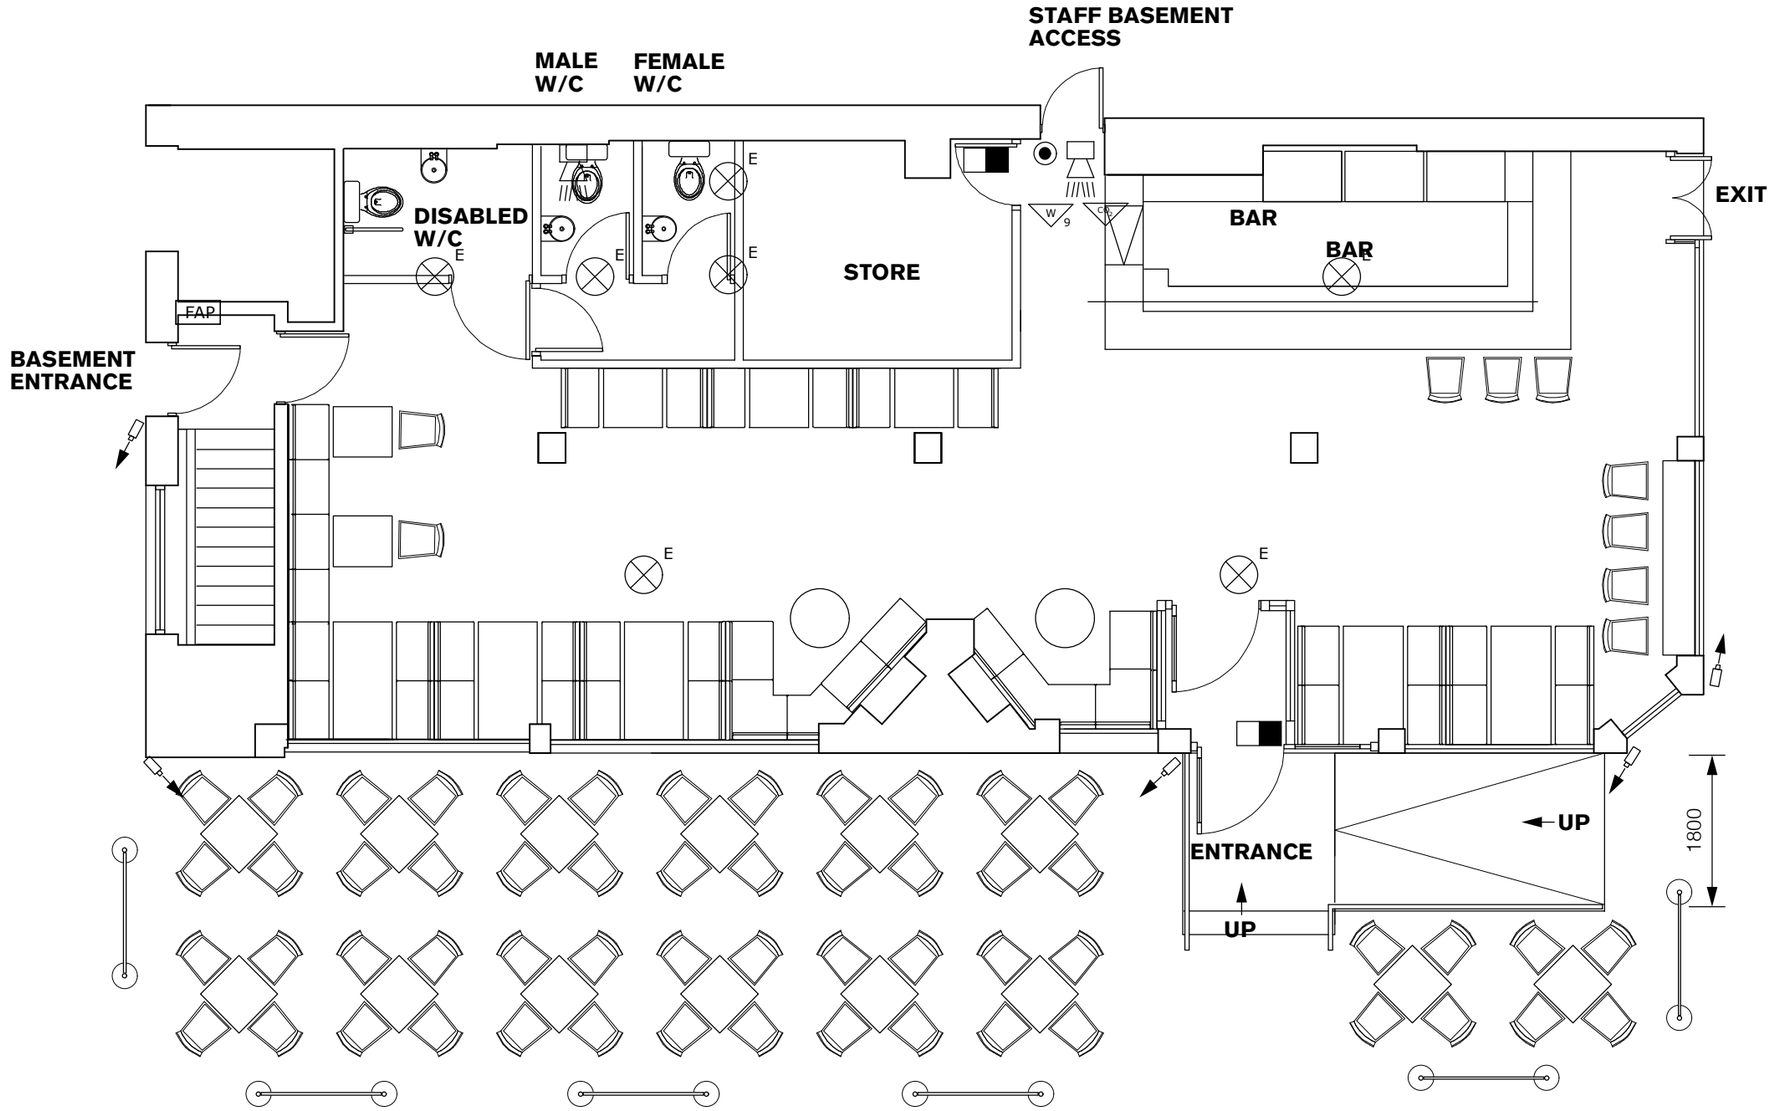


Paul Astill &Associates

Tel: 07956 922257.

www.astillassociates.com

Jacmar

C/O Quays Marina Office.
Dock 6,
Clippers Quay,
Salford.

M50 3XP.

Check all measurements prior to any works commencing, do not scale off drawing. This drawing remains the copyright of Paul Astill & Associates There must be no reproduction or works carried out without the owners written consent. Ensure all works comply with building regulations.

PROJECT	**THE LIARS CLUB / MOTOR STREET**
CLIENT	**ROSS MACKENZIE**
DATE	**APRIL 2014**
JOB NO	**TLC/1/2013**
DRAWING NO	**TLC/01/33/R6**
TITLE	**GENERAL PLAN GROUND FLOOR PROPOSED REVISED 7**
SCALE	**1:75**