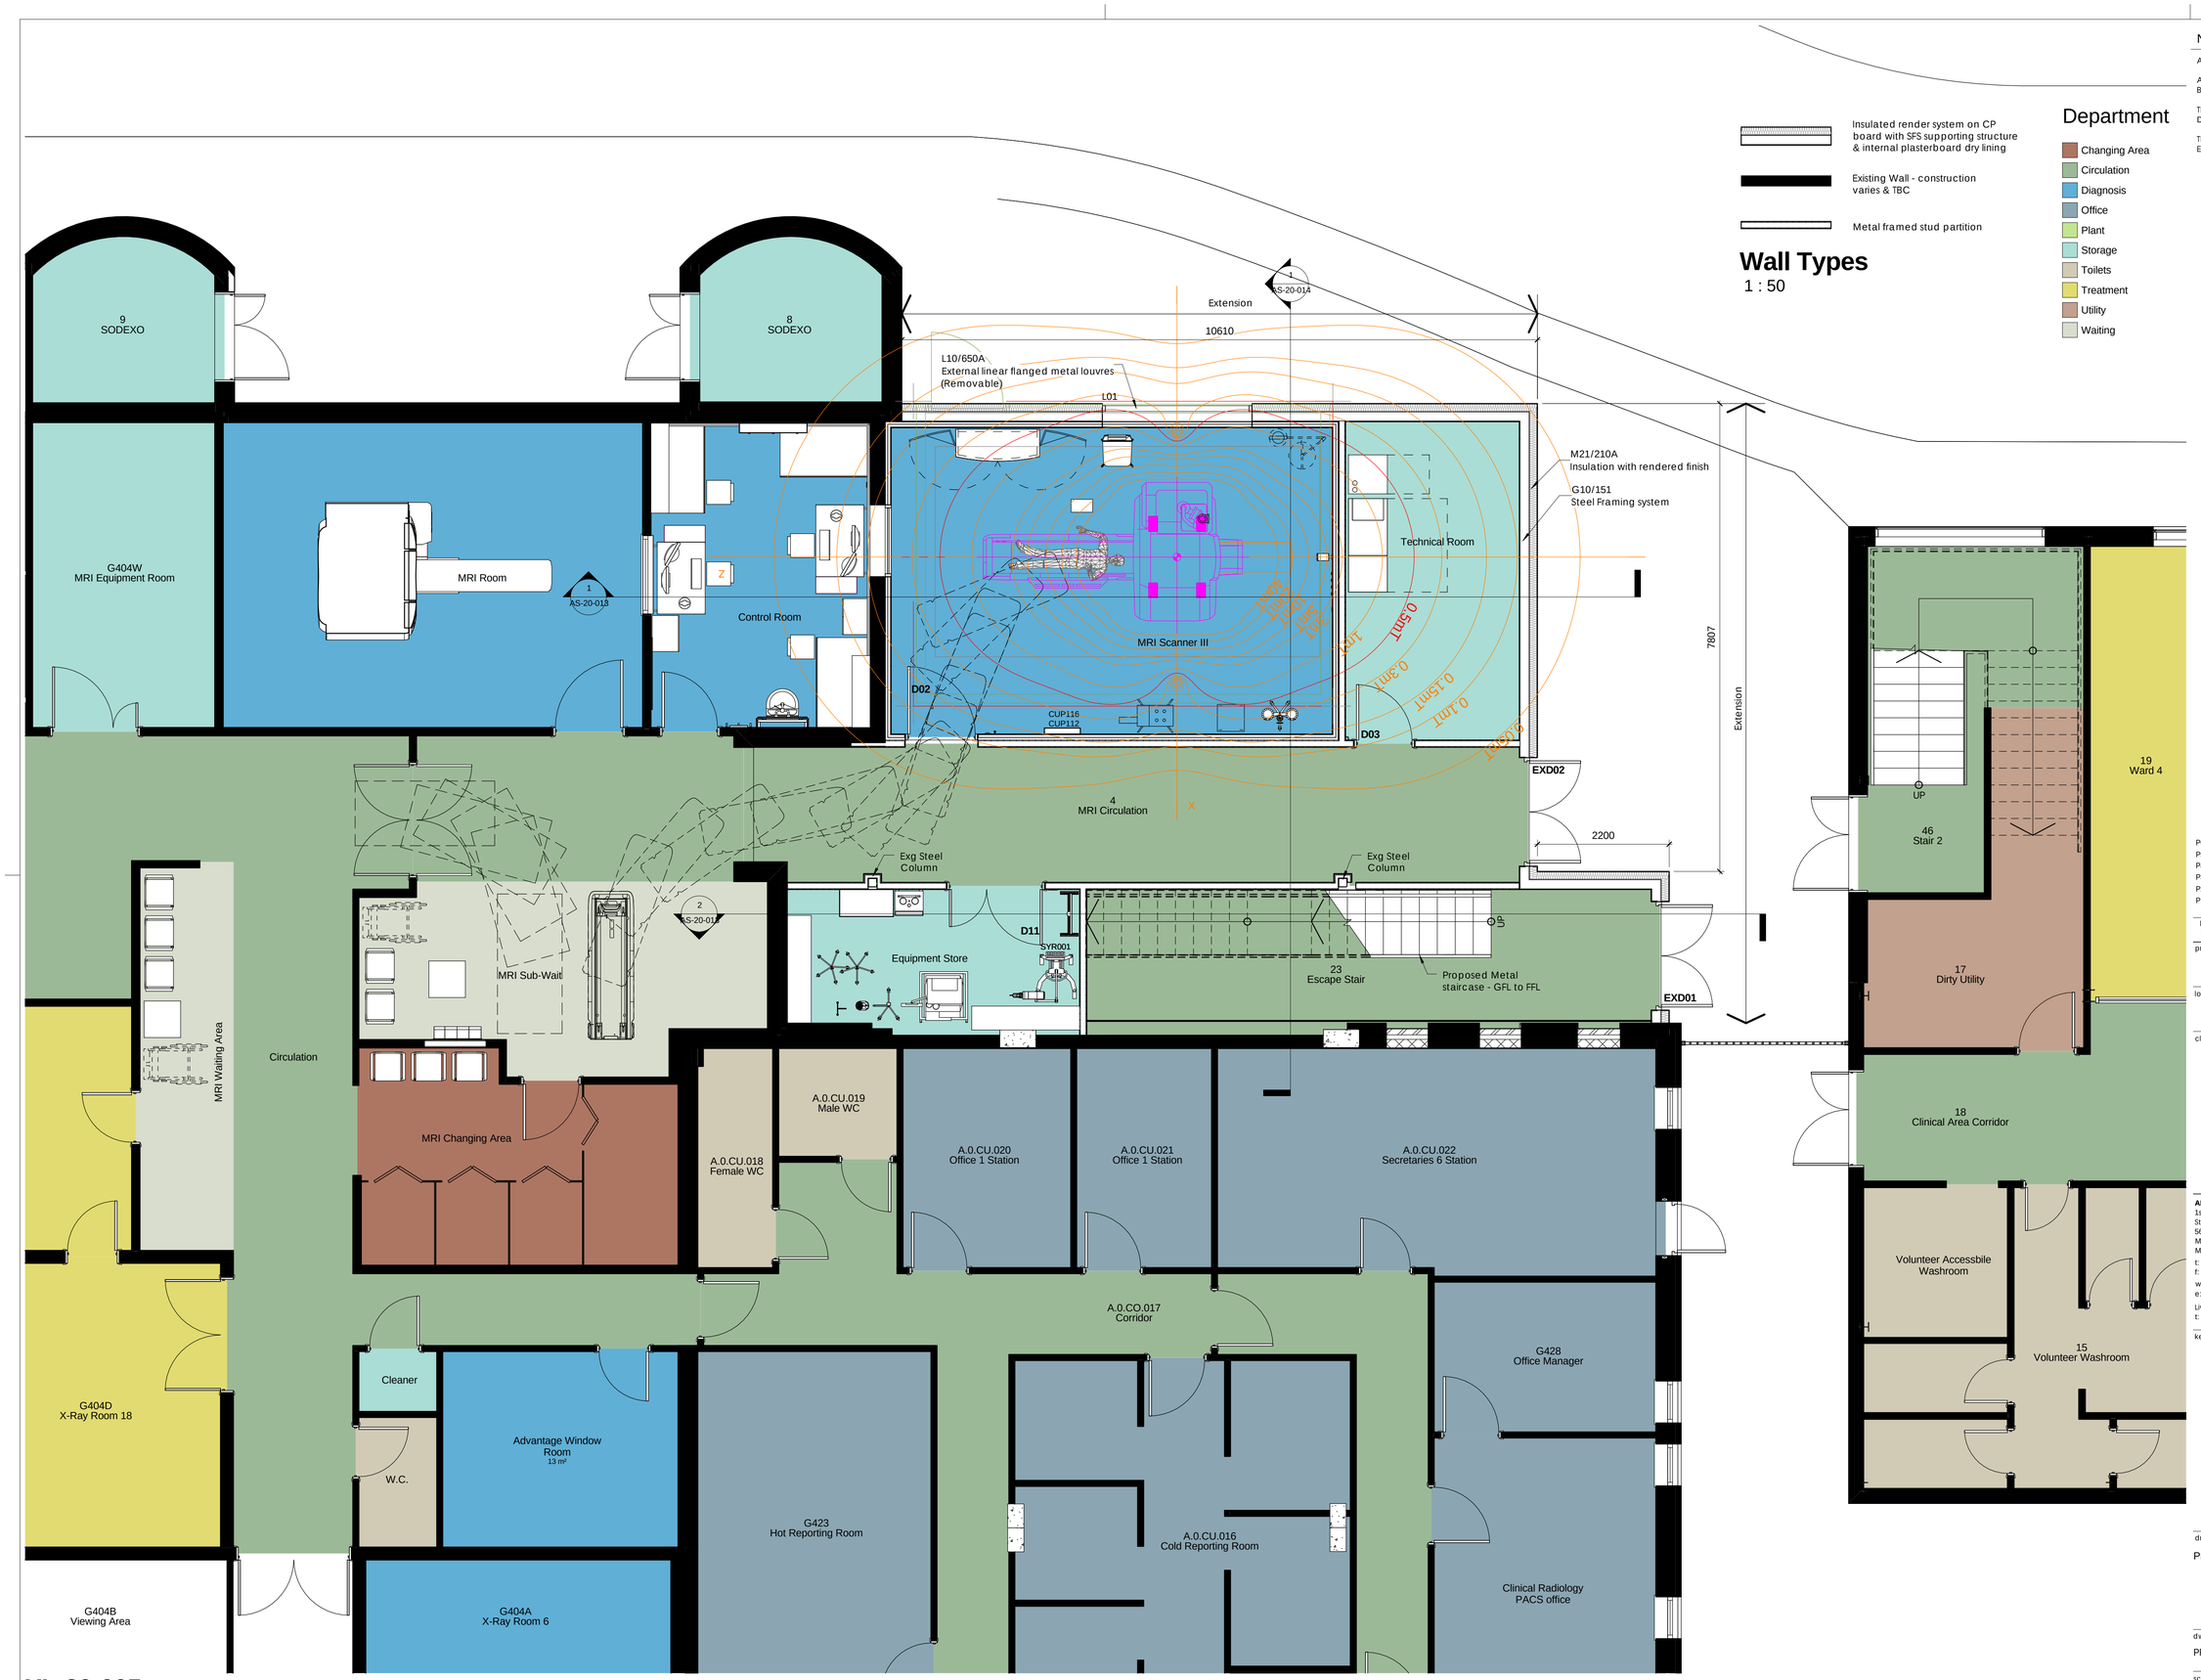

XL-20-005

1 : 50

NOTES

ALL DIMENSIONS AND LEVELS ARE TO BE CHECKED ON SITE

ANY DISCREPANCIES ARE TO BE REPORTED TO THE ARCHITECT BEFORE ANY WORK COMMENCES

THIS DRAWING SHALL NOT BE SCALED TO ASCERTAIN ANY DIMENSIONS WORK TO FIGURED DIMS ONLY

THIS DRAWING SHALL NOT BE REPRODUCED WITHOUT EXPRESS WRITTEN PERMISSION FROM AFL LTD.

Rev No.	Rev Date	Rev By	Description
P6	10.01.14	SL	Planning Application
P5	19.12.13	SL	Issued for Cost Planning Purposes
P4	16.12.13	SL	Rooms loaded provisionaly
P3	03.12.13	SL	Provisional
P2	28.11.13	SL	Provisional
P1	07.11.13	SL	Provisional

project

MJH 3rd MRI Scannner

location

MANCHESTER ROYAL INFIRMARY

client

Lend Lease FM

Lend Lease

AFL Architects
1st Floor
St Georges House
56 Peter Street
Manchester UK
M2 3NQ
t: +44(0)161 236 6263
f: +44(0)161 236 6484
w: www.afl-uk.com
e: mail@afl-uk.com
Liverpool office
t: +44(0)151 231 6200

AFL ARCHITECTS

key plan

drawing title

Proposed Ground Floor Plan

dwg purpose

PRELIMINARY

scale As indicated @ sheet size A1 | drawn SL | checked DMS | rev date

133166 job number | VE-13-035-AFL-AL-20-005 drawing number | P6 revision