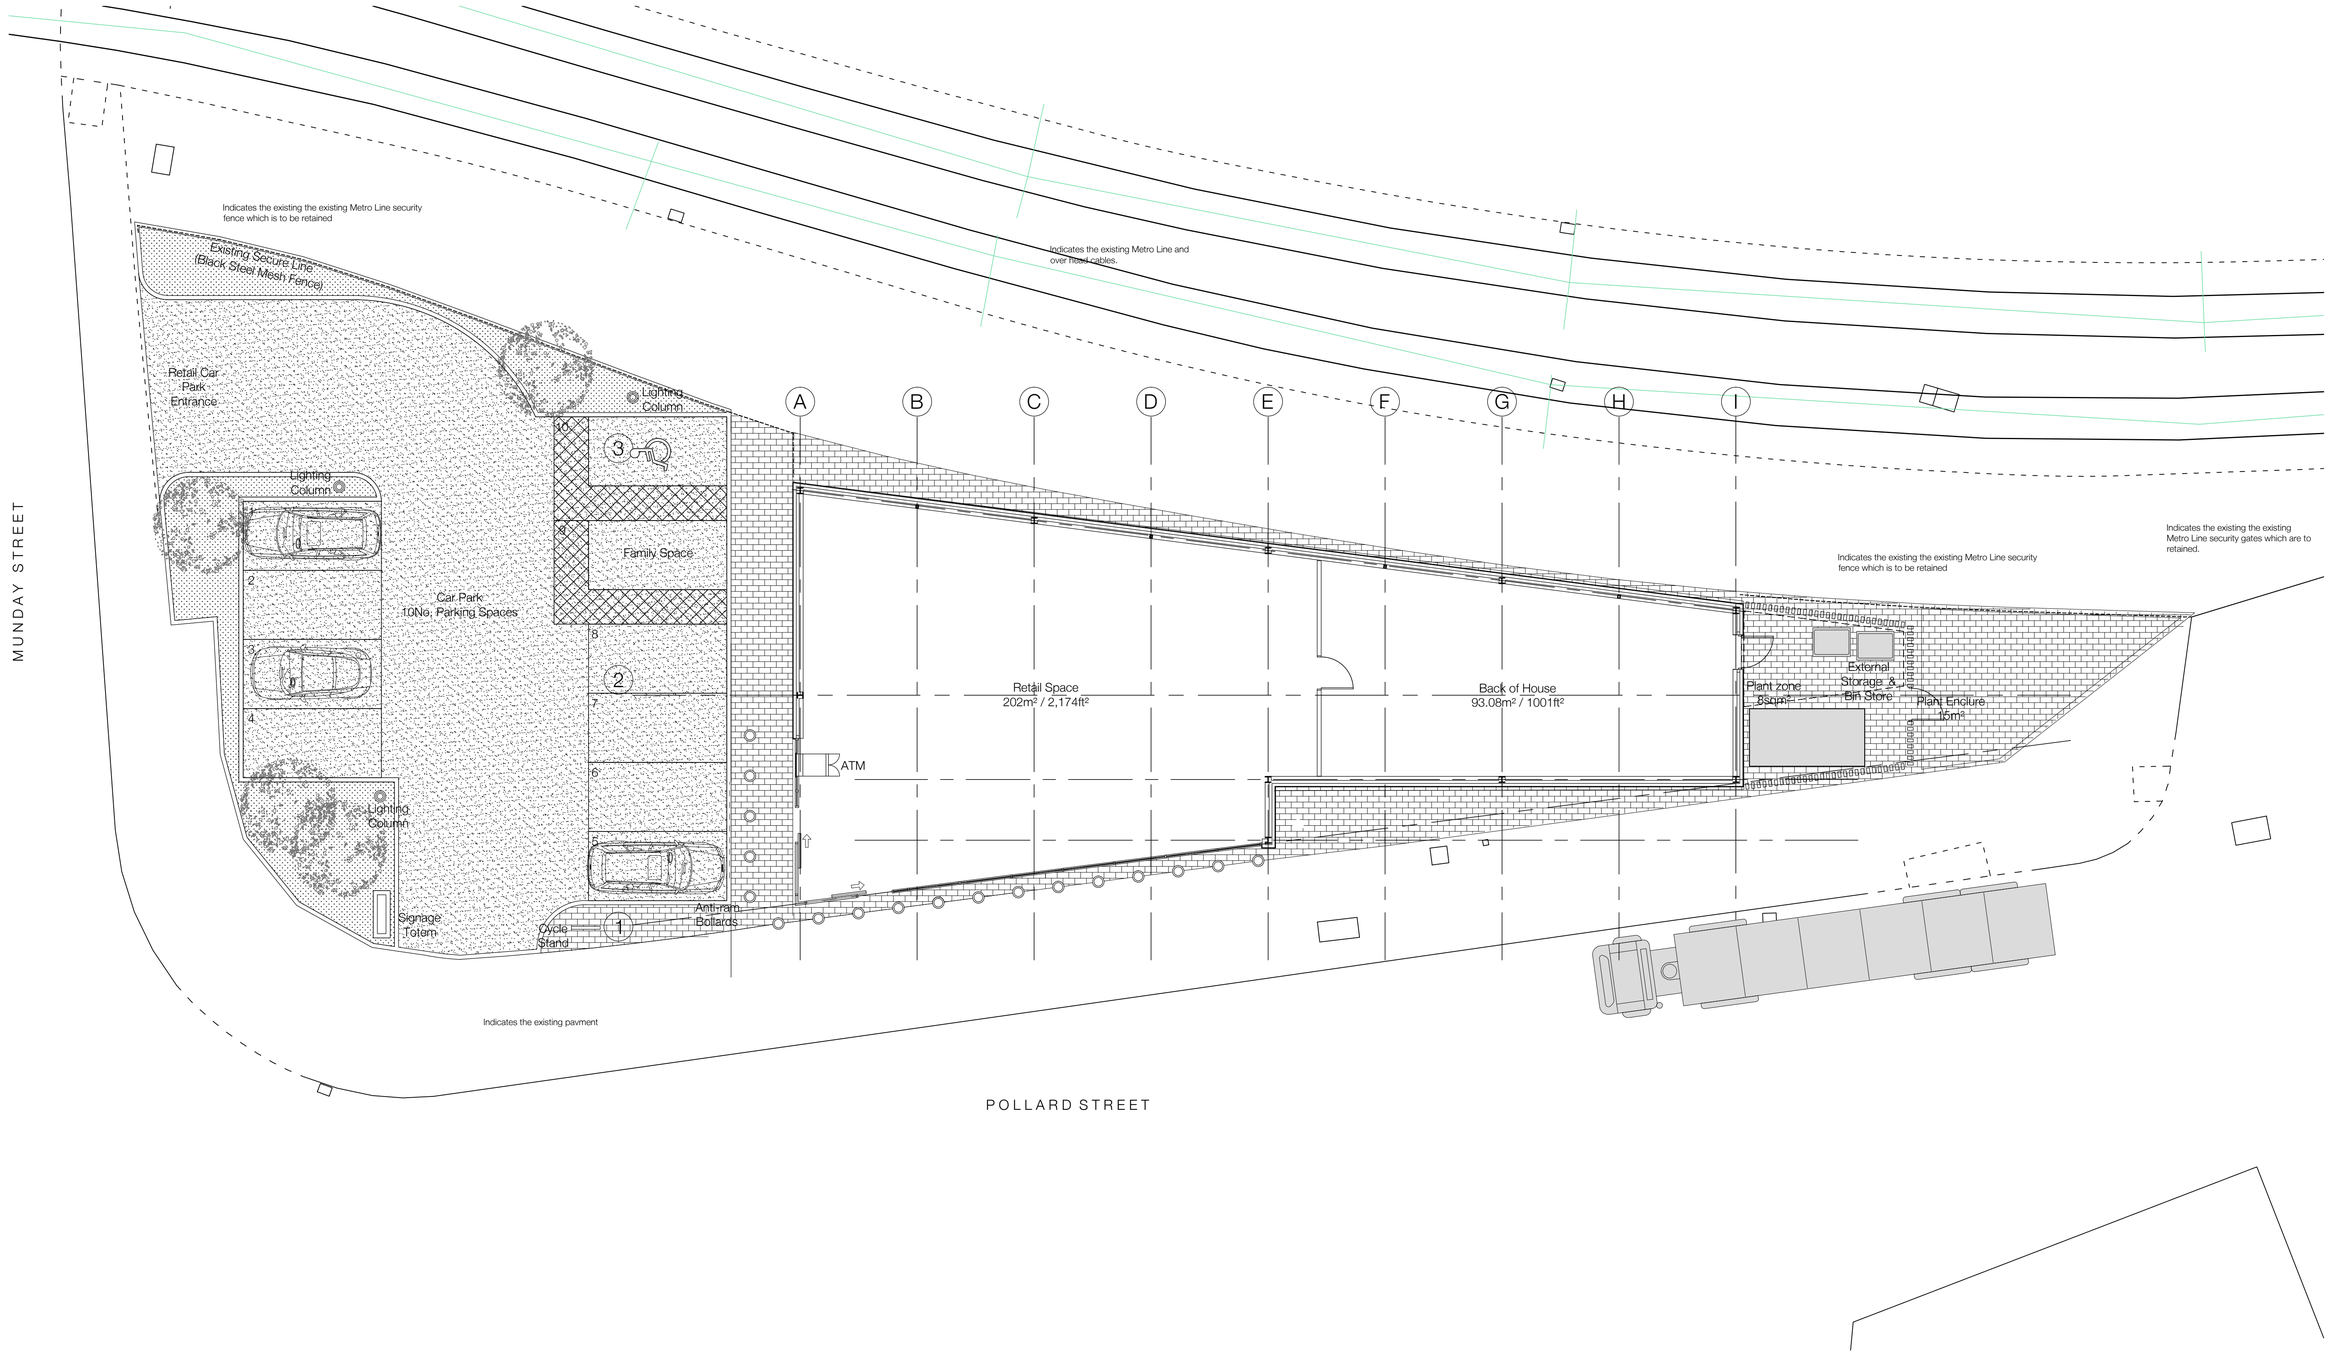

300 Building C - Ground Floor
Scale - 1:100

Building A | Building B | C

Location Plan

Rev.	Des.	By	Date	Ch.
J	Car park layout updated to suit requirement of highways.	RPH	10.04.14	REC
I	General Update in accord with Co-op comments.	sjn	27.03.14	
H	ATM cupboard omitted.	sjn	18.02.14	
G	General Update	RPH	17.02.14	REC
F	General Update.	SAB	05.02.14	REC
E	General Update.	SAB	22.01.14	REC
D	Windows omitted.	SAB	14.10.12	REC
C	Store & access door moved. Planning Status.	SAB	28.09.12	REC
B	General Update - Car Park, Structural Grid & External Store.	SAB	24.09.12	REC
A	General Update.	SAB	18.09.12	REC

0 1 2 3 4 5m
Scale 1:100

Contractor must verify all dimensions on site before commencing any work or shop drawings. If this drawing exceeds the quantities taken in any way the Architects are to be informed before the work is initiated. Only figured dimensions to be taken from this drawing. Do not scale off this drawing. Drawings based on Ordnance Survey and / or existing record drawings - design and drawing content subject to Site Survey, Structural Survey, Site Investigations, Planning and Statutory Requirements and Approvals. Authorised reproduction from Ordnance Survey Map with permission of the Controller of Her Majesty's Stationery Office. Crown Copyright reserved. CJCT Limited Copyright.

Project: MILLINERS WHARF MANCHESTER
Job No.: 12035
Title: BUILDING C - FLOOR PLANS GROUND FLOOR
Scale: 1:100 @ A1
Drawn By: SAB
Date: AUGUST 2012
Checked By: NGF
Drawing No: (20) 300
Revision: J

cjct careyjones chapmantolcher
Victoria House, Southampton Row, Bloomsbury, London WC1B 4EA
Tel +44 (0)20 7269 9400 Fax +44 (0)02 7269 9401
www.cjctstudios.com
Rose Wharf, East Street, Leeds LS9 8EE
Tel +44 (0)113 224 5000 Fax +44 (0)113 224 5001
info@cjctstudios.com

PLANNING