
The copyright of this drawing is vested with Corstorphine & Wright Ltd and must not be copied or reproduced without the consent of the company.

Figured dimensions only to be taken from this drawing. DO NOT SCALE. All contractors must visit the site and be responsible for checking all setting out dimensions and notifying the architect of any discrepancies prior to any manufacture or construction work.


NOTES:

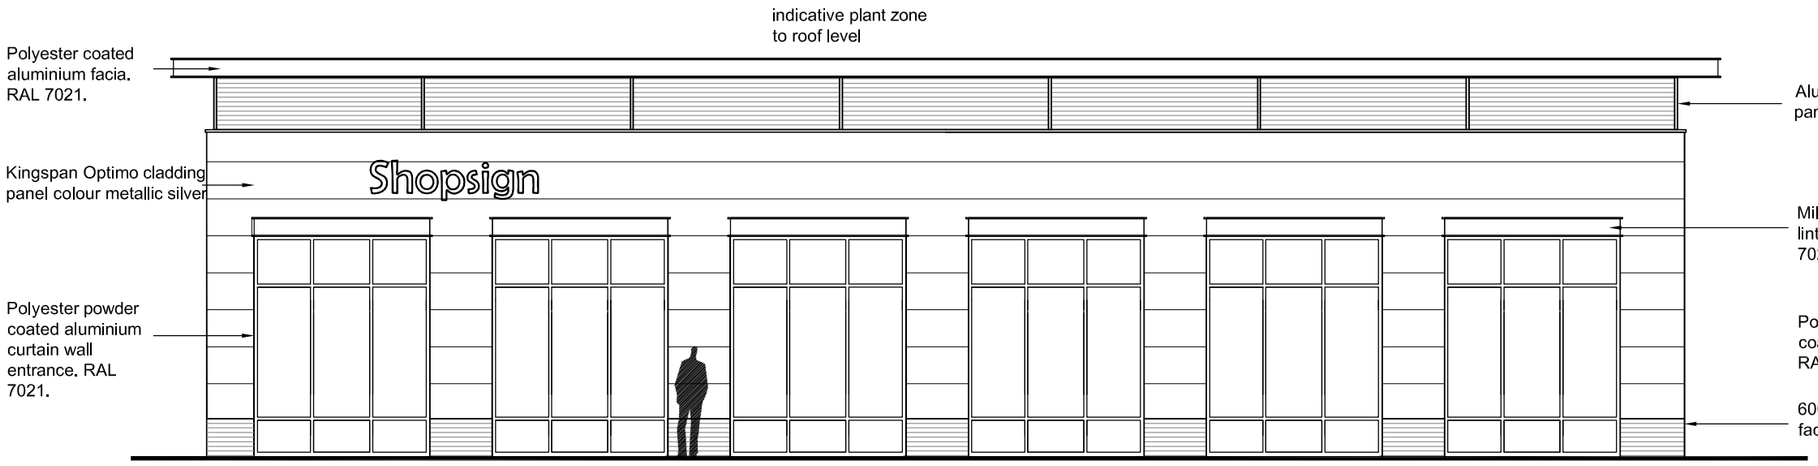


SOUTH ELEVATION




WEST ELEVATION

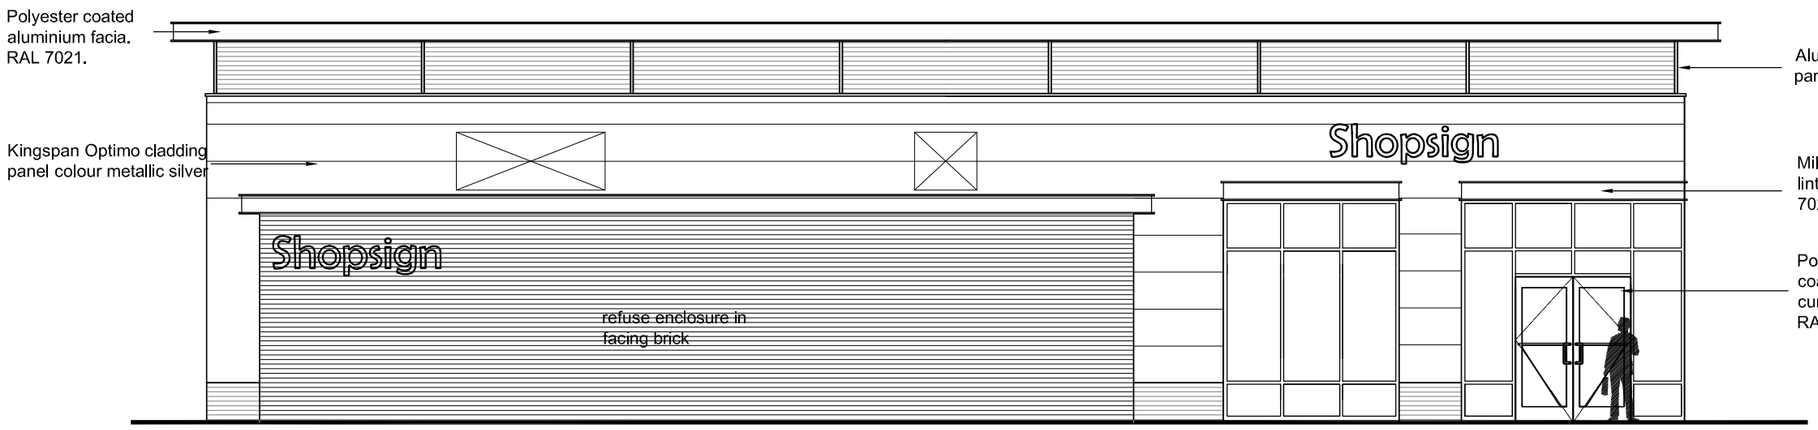

NORTH ELEVATION

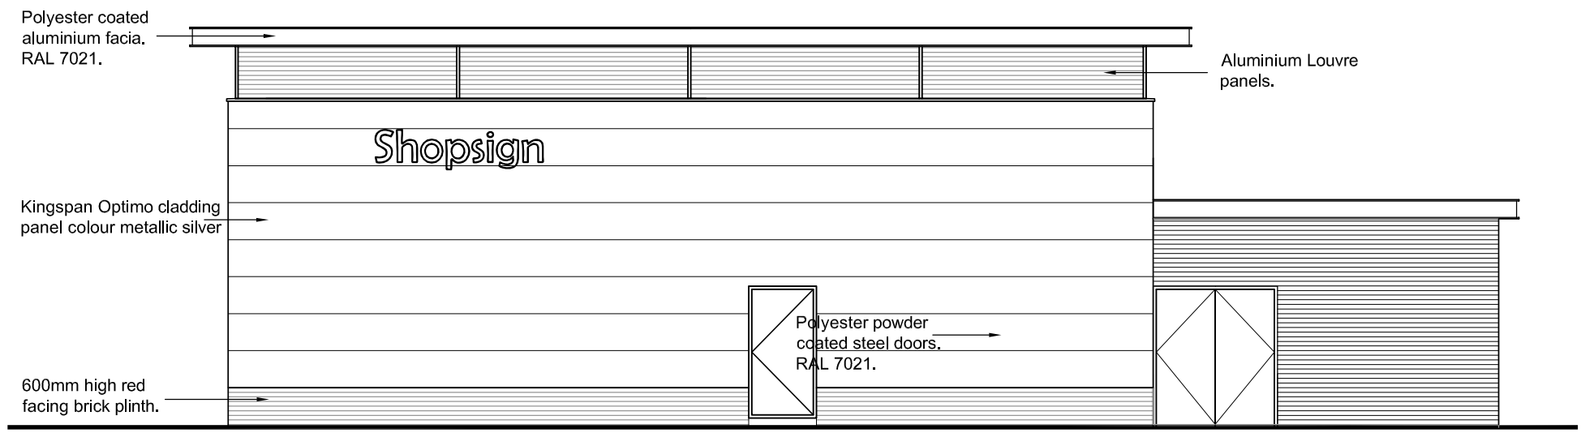

EAST ELEVATION

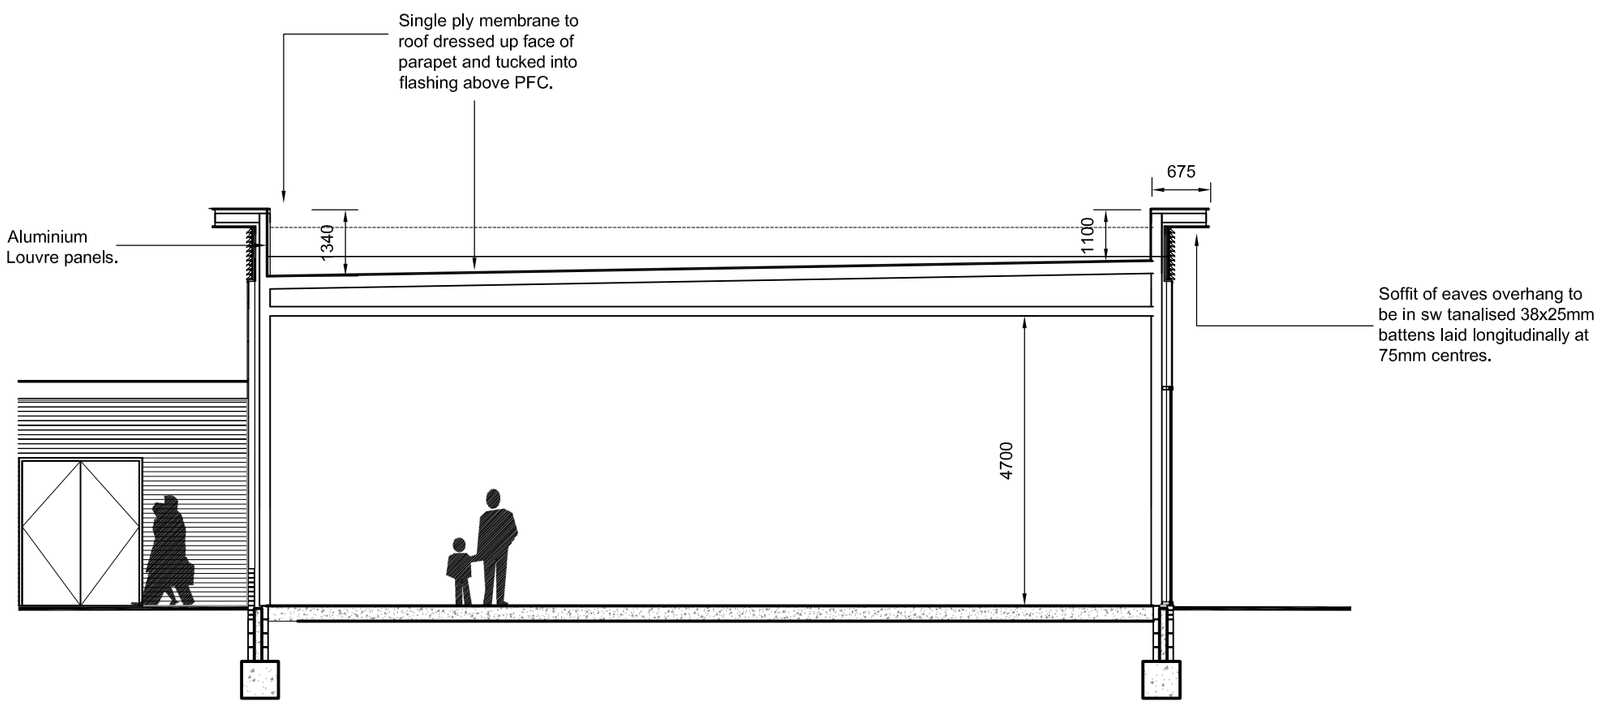

TYPICAL SECTION 1

REVISION	DATE	NOTES	CHK
E	25.02.14	revised to suit tenant requirements	
D	05.02.14	Doors relocated on west elevation, windows omitted to East elevation. Double doors added to South elevation	
C	18.12.13	Refuse / plant enclosure increased in size	
B	13.12.13	refuse enclosure added	
A	09-12-13	Elevations revised to updated design	

PLANNING

Client

HENDERSON

Project

NEW A3 RETAIL UNITS
TO EXISTING CAR PARK
MANCHESTER FORT, CHEETHAM HILL ROAD

Drawing Title

PROPOSED ELEVATIONS
A3 UNIT TO CAR PARK

Drawn	Checked	Paper Size	Scale	Date
DR	WC	A2	1:100	NOV 2013

Project No.	Drawing No.	Revision
10545	201	E

CORSTORPHINE +WRIGHT

Brook Hall ▪ Brook Street ▪ Warwick ▪ CV34 4BL
t 01926 288992 ▪ w www.corstorphine-wright.com