
A1

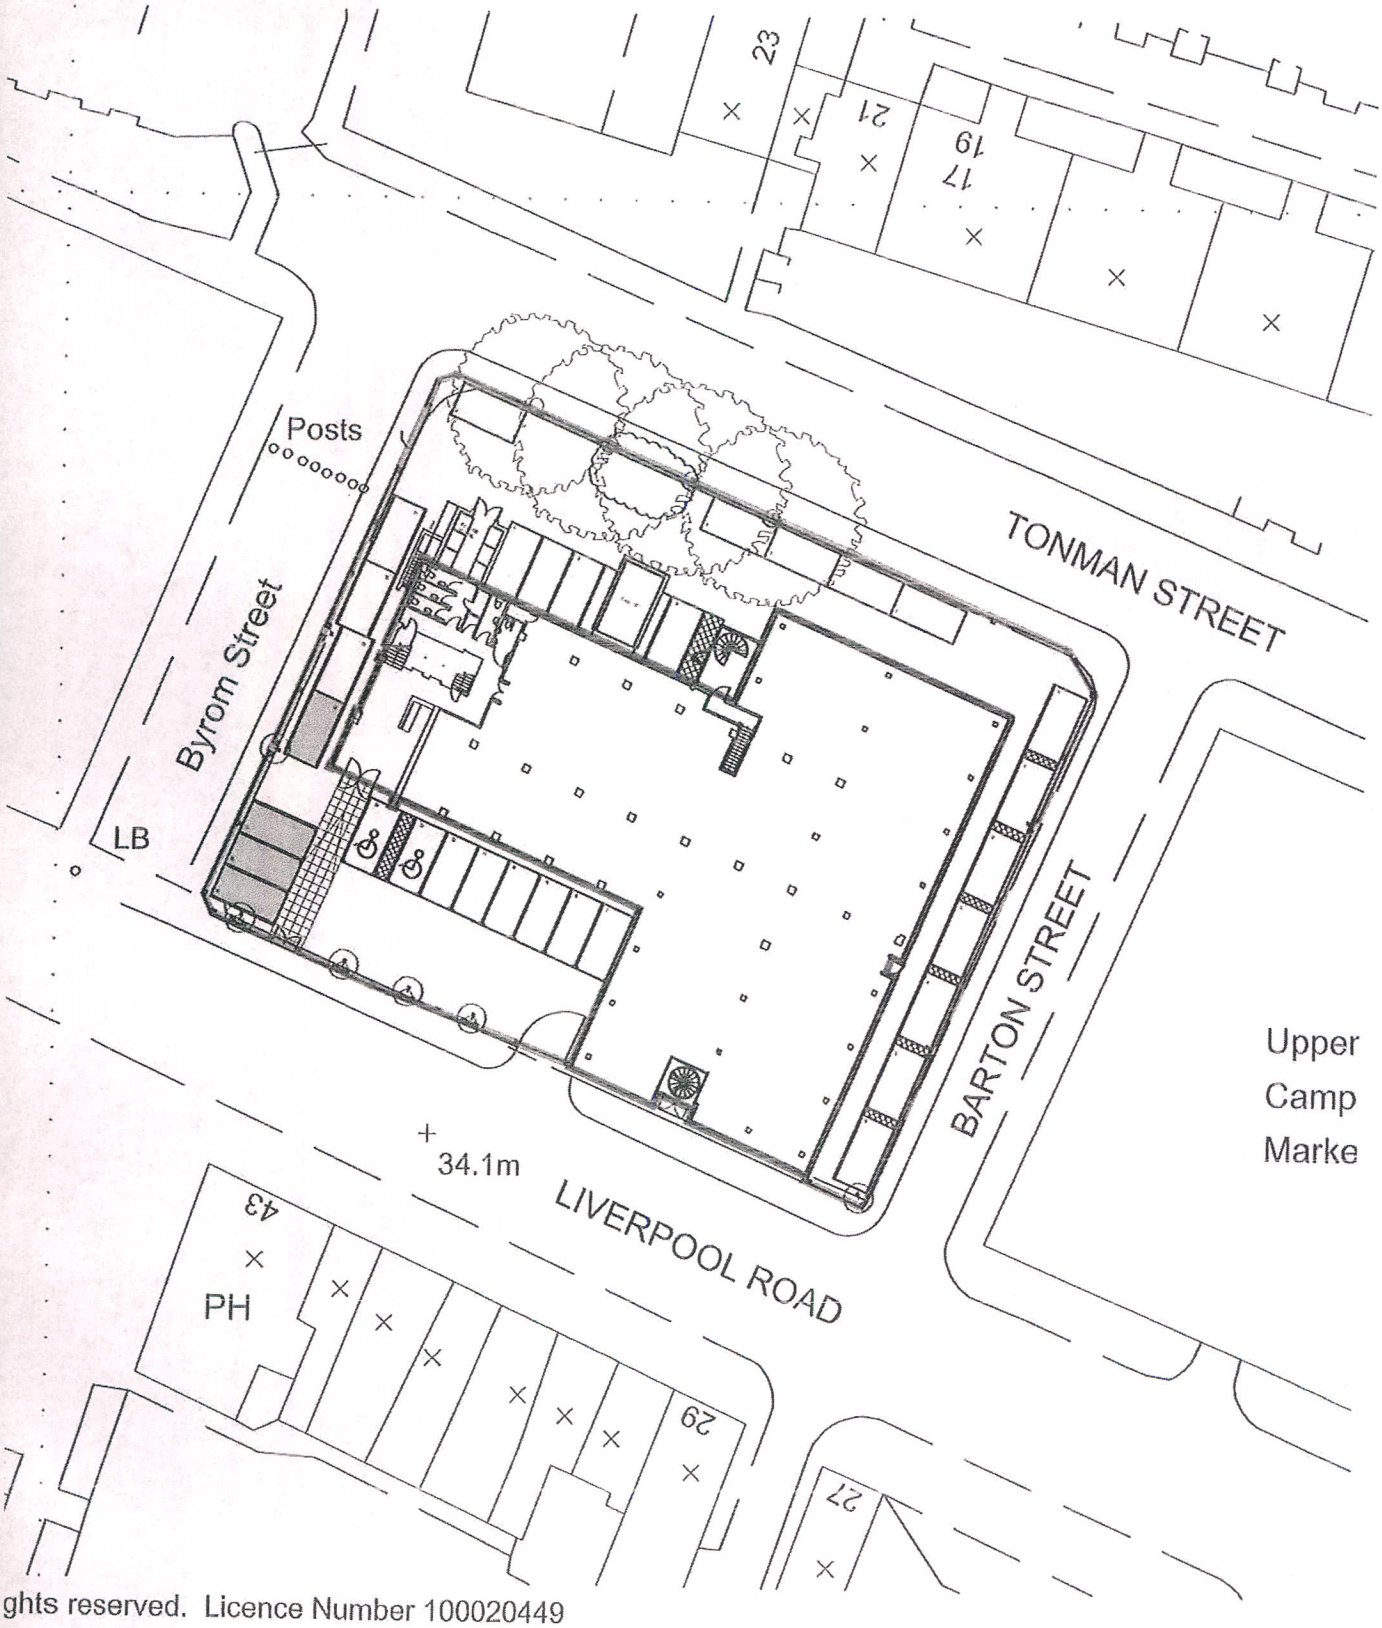

ghts reserved. Licence Number 100020449

Location Plan

downs variava
ARCHITECTS

PROJECT:
Broadway Commercial
CASTLEFIELD HOUSE, Manchester

DRAWING:
Land Registry Plan

DATE:	DRAWN BY:	CHECKED BY:
OCT 07	MP	
SCALE:	DRAWING NO:	REV.
1:500@A4	3914-100	

The Towers
The Towers Business Park
Wilmslow Road
Didsbury
Manchester
M20 2DD

Tel: 0161 434 4414
Fax: 0161 446 2206