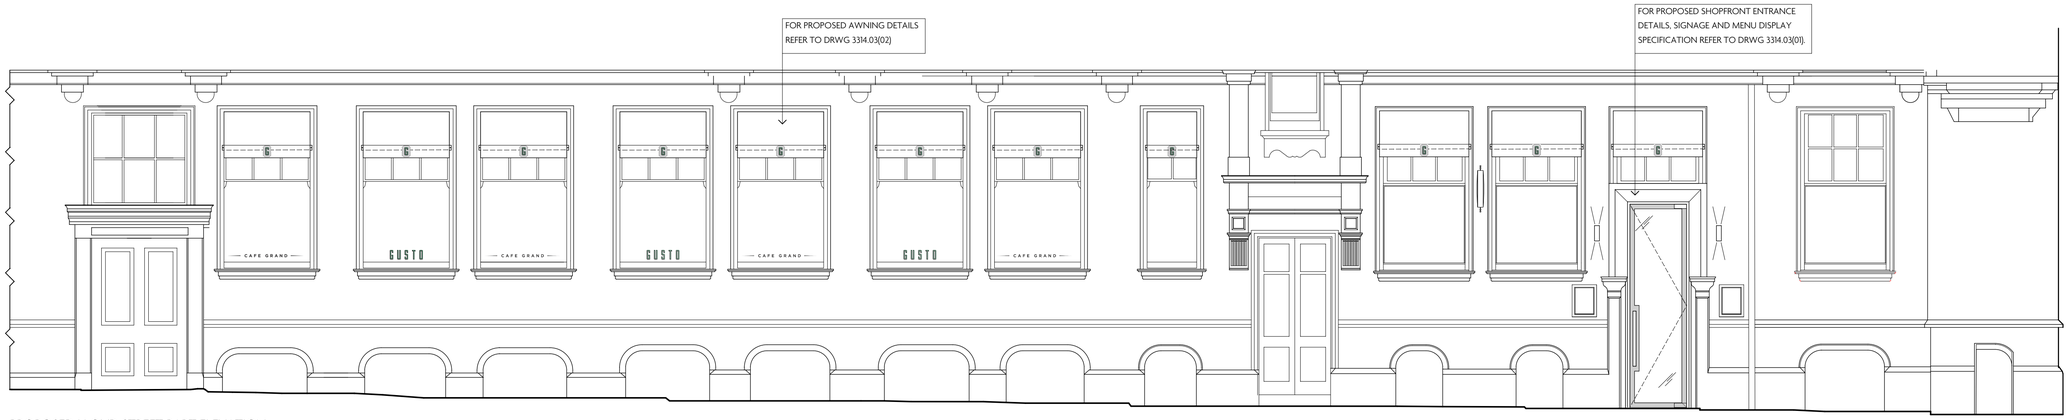

PROPOSED LLOYD STREET PART ELEVATION

SCALE 1:50



PROPOSED LLOYD STREET PART ELEVATION

SCALE 1:50

NOTES

REV	DATE	REASON

REV	DATE	REASON

Macaulay Sinclair

PROJECT	Gusto, Lloyd Street, Manchester	**PROJECT NO.**	**3314**
TITLE	Proposed Lloyd St Elevation		
SCALE	1:20 at A1 / 1:40 at A3	**DRAWING NO.**	**03/03**
DATE	20/05/2014 **DRAWN BY** NCM		

+44 (0)115 950 7313 STUDIO@MACAULAYSINCLAIR.COM
MACAULAYSINCLAIR.COM