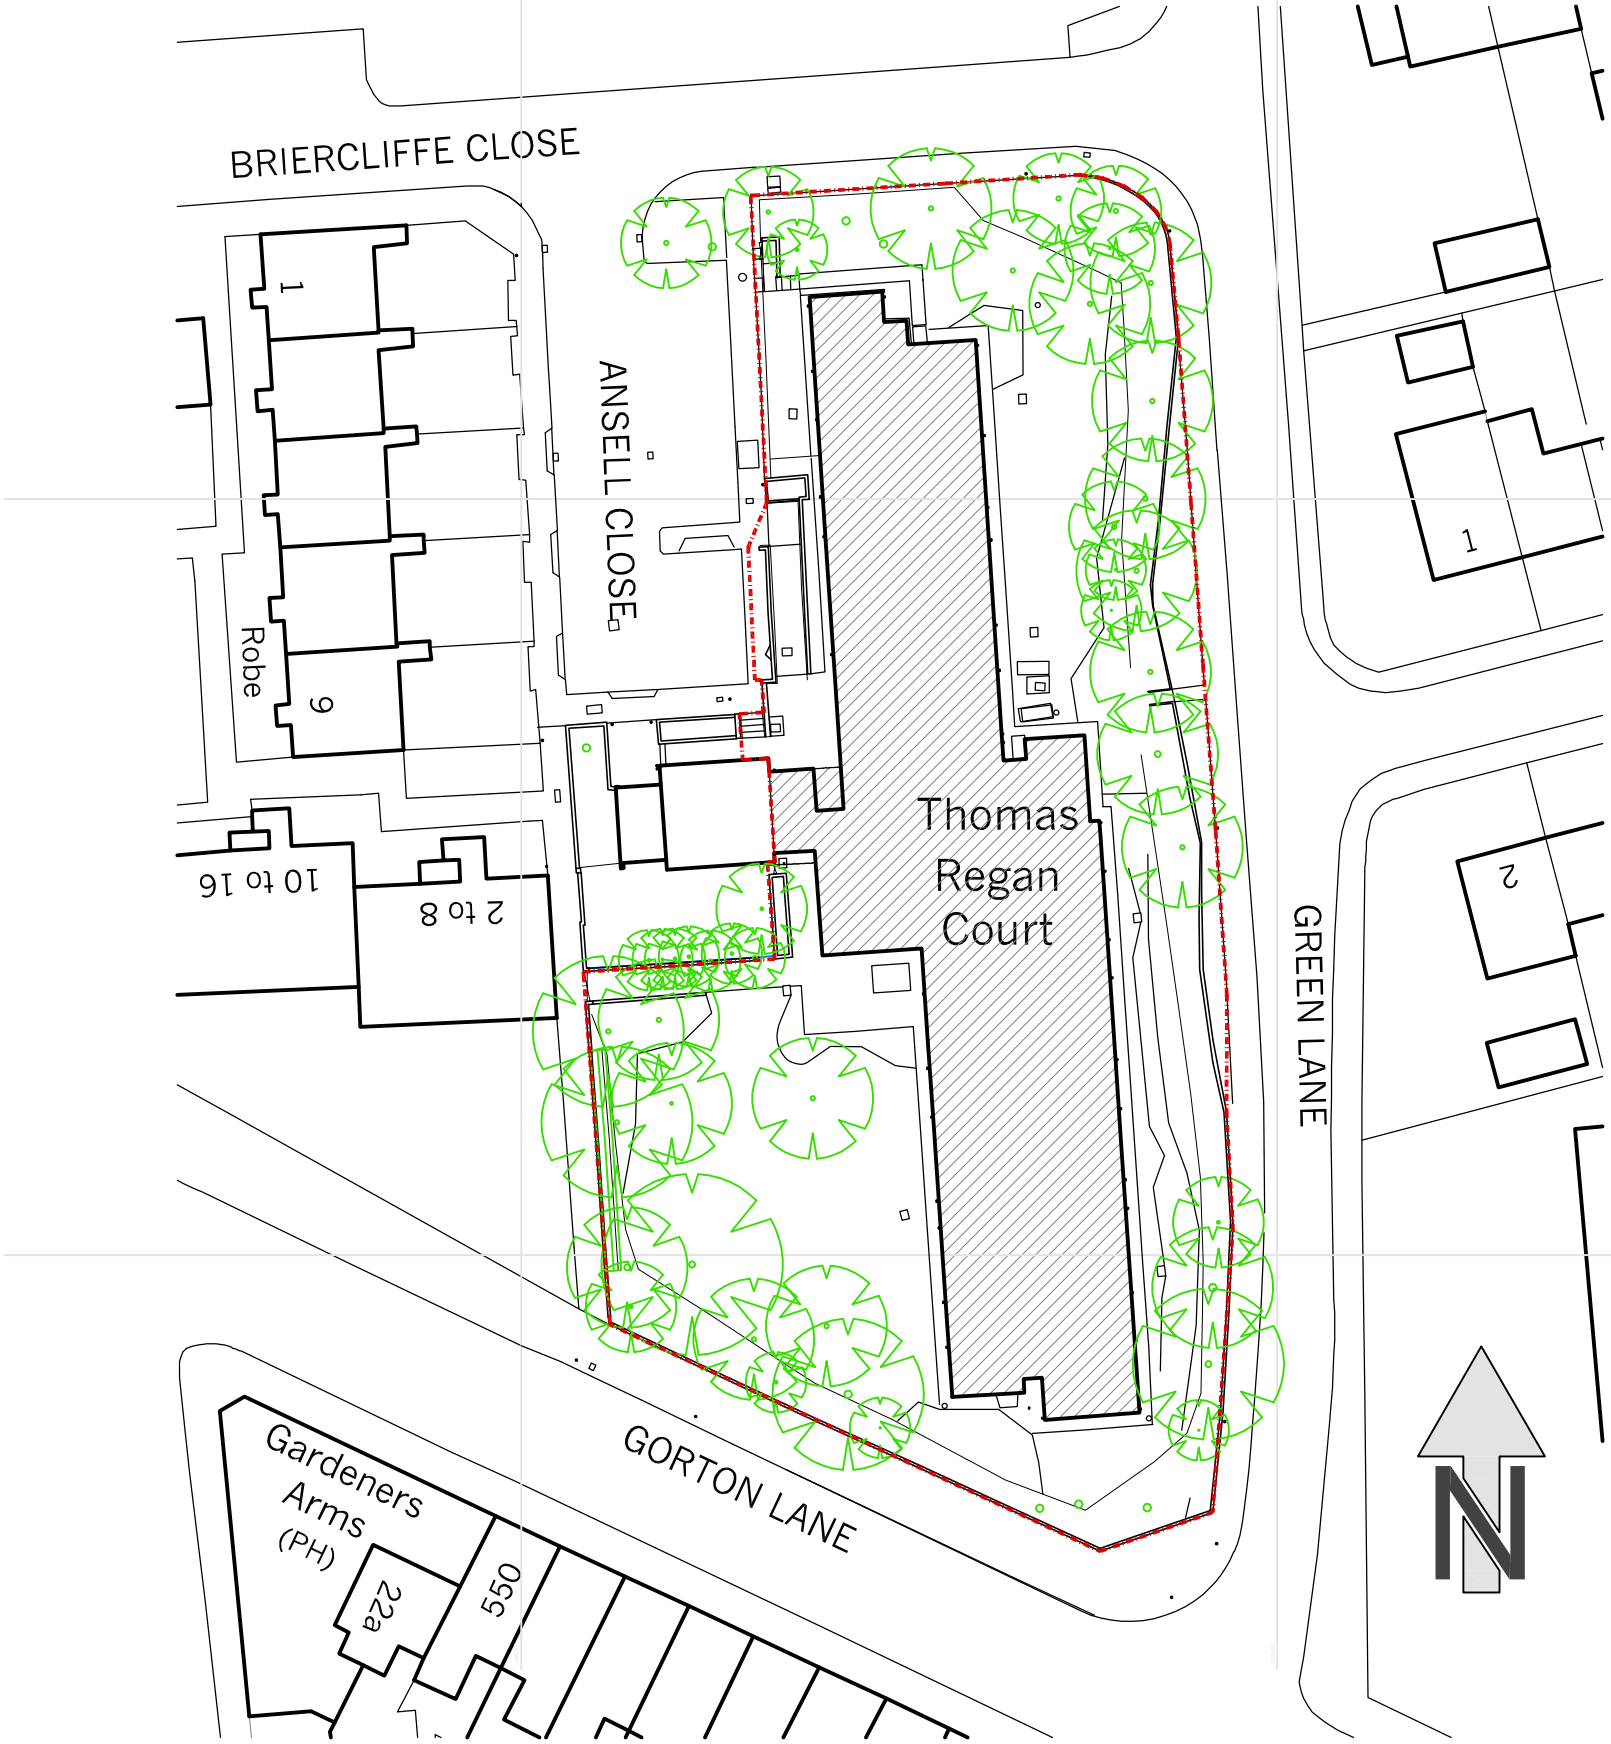

THOMAS REGAN COURT
LOCATION PLAN, 1:500

GENERAL NOTES

1. Dimensions must not be scaled from this drawing. If in doubt, please ask.
2. All dimensions are in millimetres unless noted otherwise.
3. All dimensions should be verified on site before proceeding with the work.
4. TADW Architects shall be notified in writing of any discrepancies.
5. Copyright to remain the property of T ADW Architects in accordance with the Copyright, Designs and Patents Act 1988.
6. This drawing has been produced for the Client and Project stated below and is submitted as part of planning application [APPLICATION NUMBER/SITE NAME] and is not intended for use by any other person or for any other purpose.
7. This drawing is intended solely for the use of the individual to whom it is addressed. Any use, dissemination, forwarding, printing or copying of this email is strictly prohibited.

LEGEND

ISSUE	DESCRIPTION	Date	Drawn	Checked
P1	Drawing produced	01.06.12	MH	XX

DRAWING STATUS
FOR APPROVAL, P - PLANNING, C - CONSTRUCTION, R - AS RECORD

FOR PLANNING

TADW ARCHITECTS
6 St. Petersgate
Stockport
Cheshire
SK1 1HD
Tel: 0161 477 6158
Fax: 0161 480 8342
Email: mail@tadw.co.uk
www.tadw.co.uk

Client: Eastlands Homes

Job: Thomas Regan Court

Title: **Location Plan**

Scale: 1:500 @ A3

Job Number	Drawing Number	issue
111063	**35**	**P1**