


BRADLEY BUILDING DESIGN LTD.
34, OAK DRIVE,
BRAMHALL,
STOCKPORT,
CHESHIRE.
SK7 2AD.
0161 439 0087
Mob 07989 326039
bradleybuildingdesign@btopenworld.com

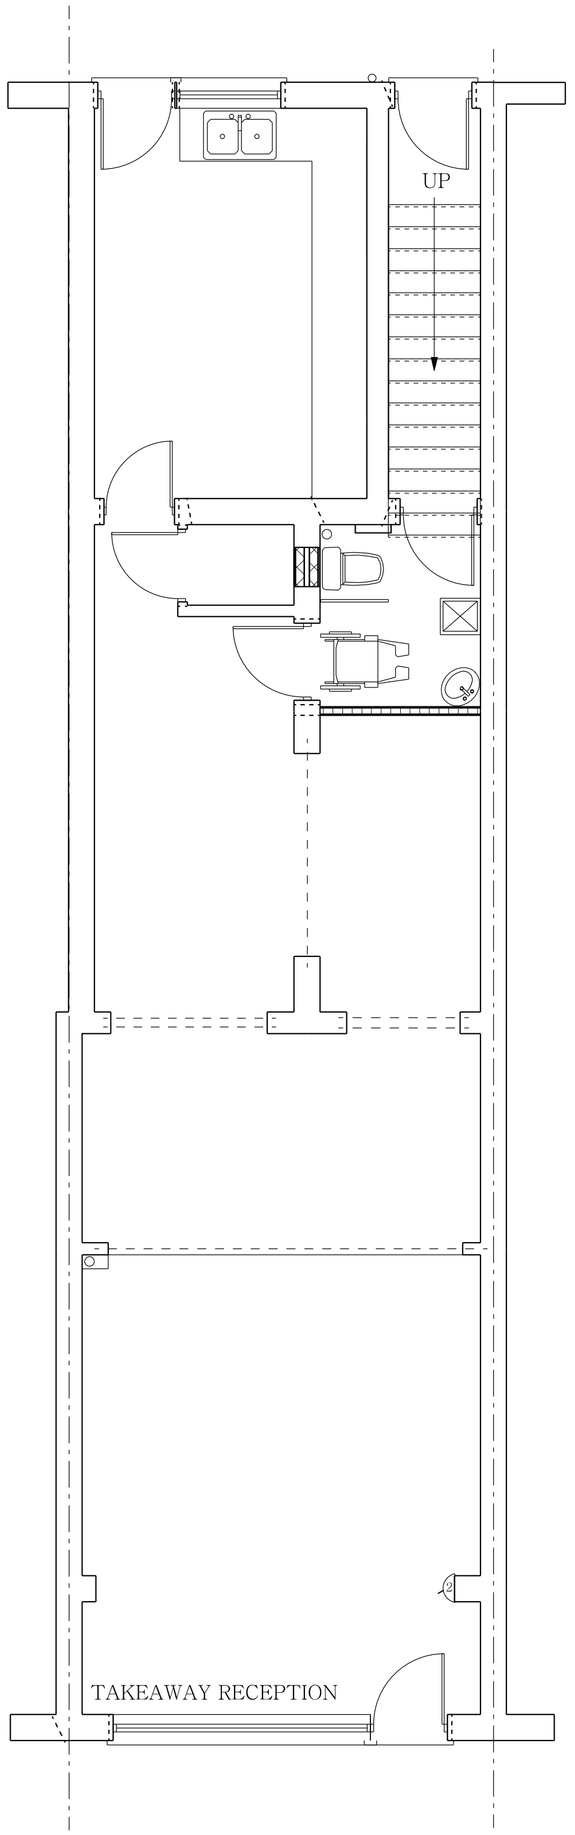


EXISTING GROUND FLOOR PLAN

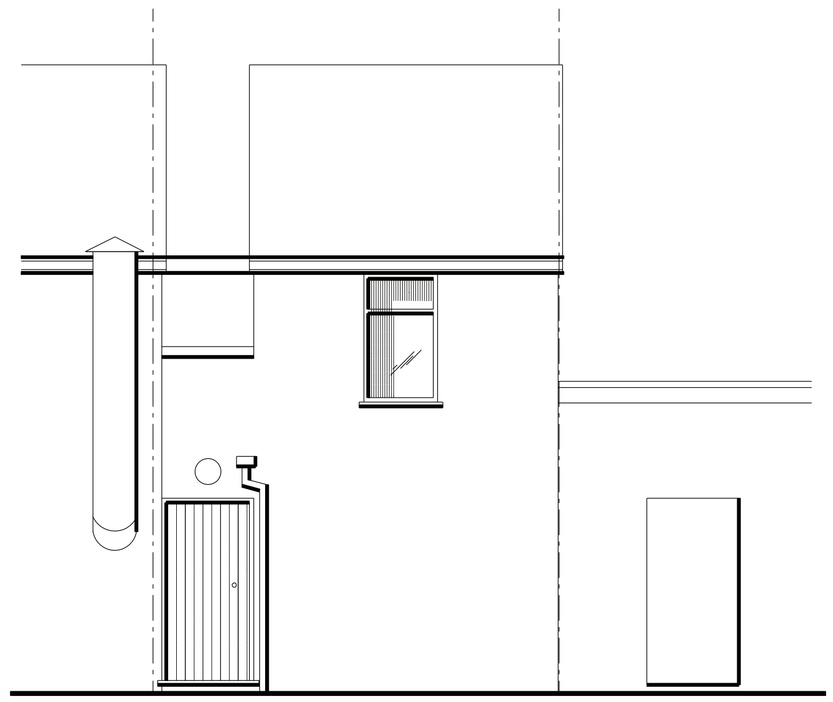


EXISTING NORTH EAST FACING REAR ELEVATION

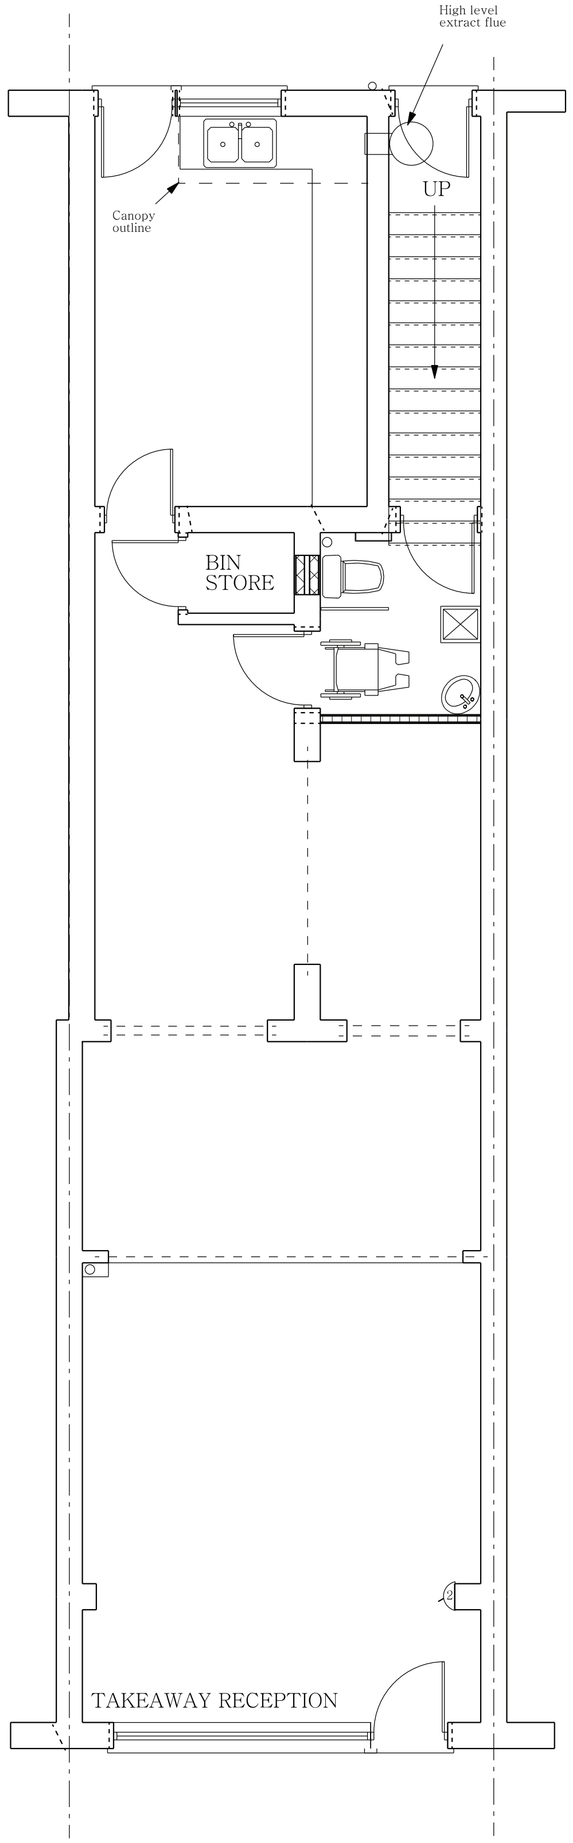

PROPOSED GROUND FLOOR PLAN

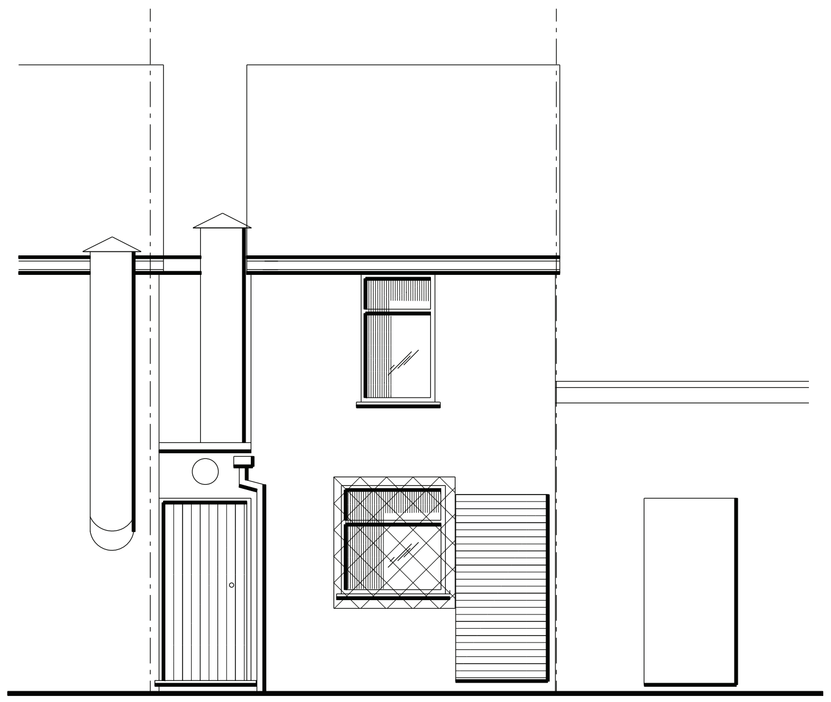

PROPOSED NORTH EAST FACING REAR ELEVATION

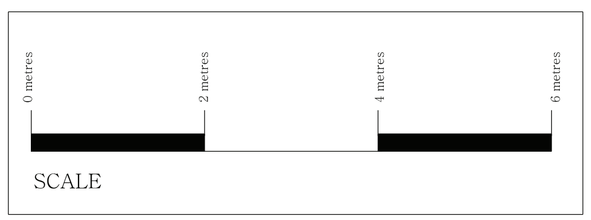

EXISTING & PROPOSED BUILDING

BUILDING REFURBISHMENT & SEPARATION

for

Ms. J. THUY LE,

at

148, OLDHAM ROAD,

MANCHESTER.

Scale 1:50 @ A1

Date DECEMBER 2012

Drawing Number 9021/7/B