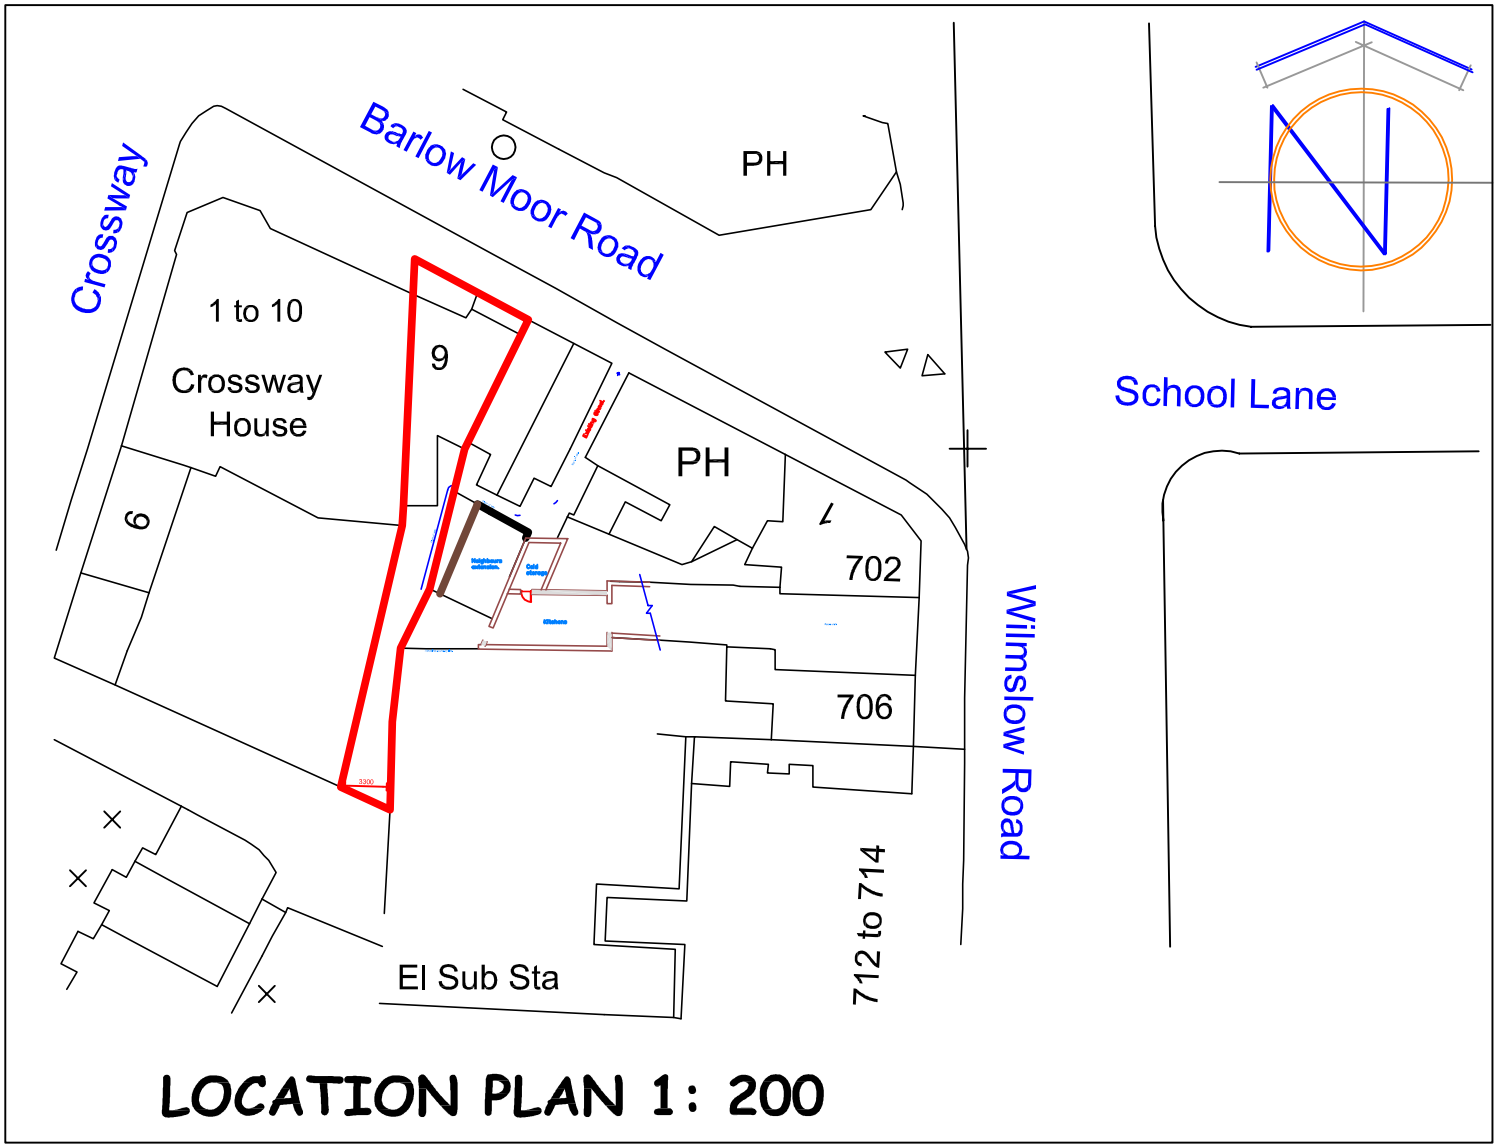

LOCATION PLAN 1: 200