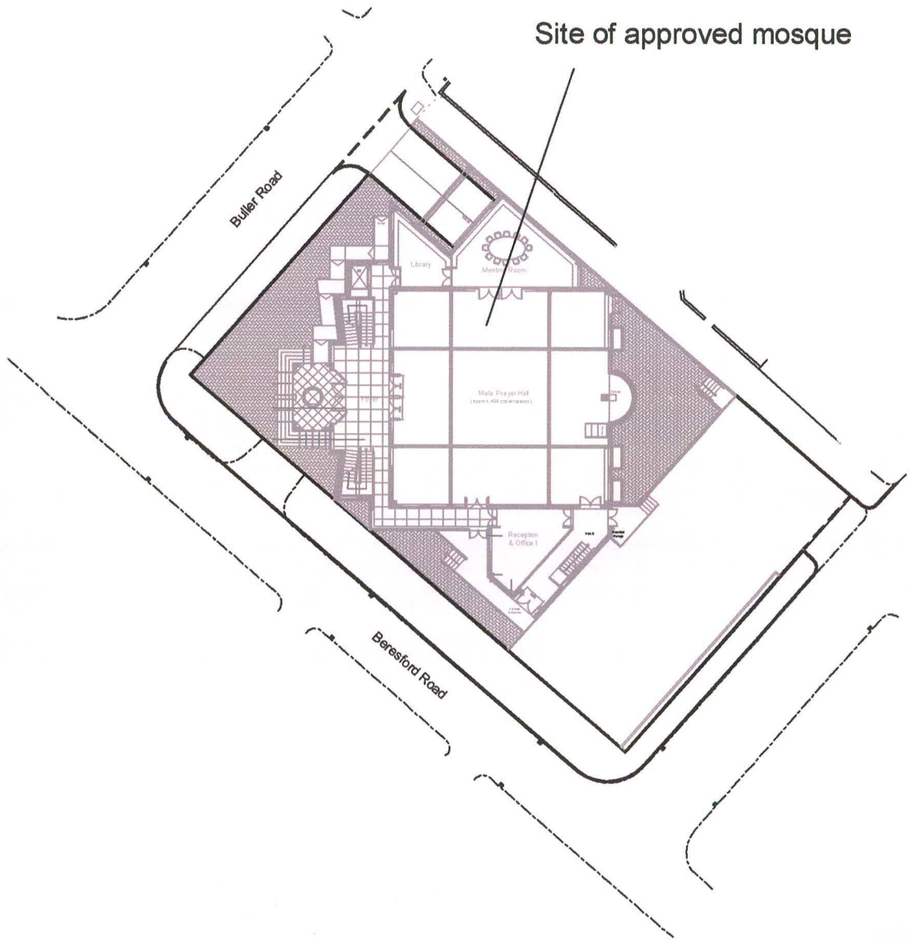

Existing Site Plan 1:200

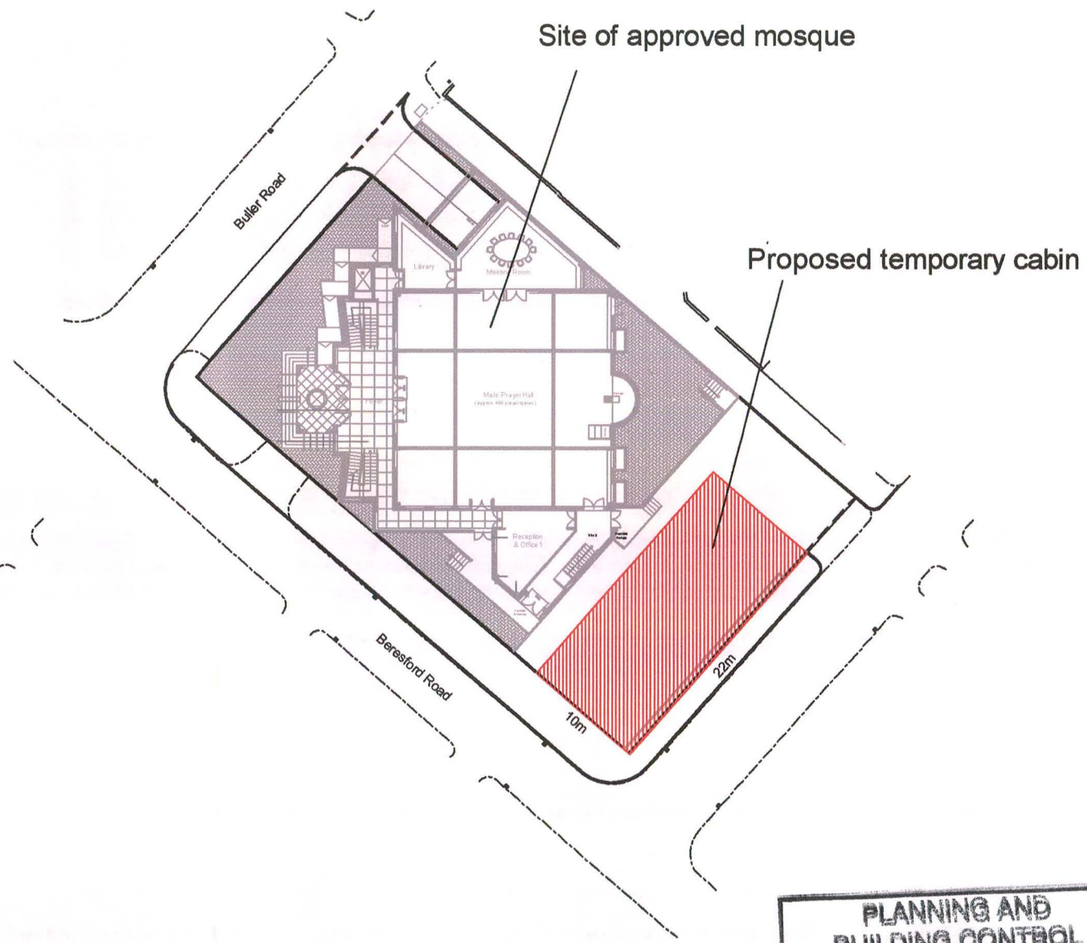

Proposed Site Plan 1:200

PLANNING AND BUILDING CONTROL
11 MAR 2014

PROPOSED

Dimensions to suit overall existing dimensions
Applicant to confirm boundary.
Drawings to be read in conjunction.
This drawing is for the purpose of obtaining Local Authority approvals only and may not contain a full specification of the works.
Do not scale off this drawing.
All dimensions to be checked on site prior to commencing works.

Applicant should be aware that The Party Wall Act may apply where building work is on or near the boundary.

N.GEDAL
BA Hons Dip ARCH RIBA
ARCHITECT

CLIENT
Makki Masjid
Beresford Road
Longsight
Manchester

Architects
N.Gedal
4 Rutters Lane
Hazel Grove
Stockport
SK7 5AY
Tel: 0161-419 - 9757
najibgedalarchitects@hotmail.com

DRAWING TITLE

Temporary cabin
New location

DRAWING No - TC 01

SCALE 1:500@A3
DATE 27.02.14