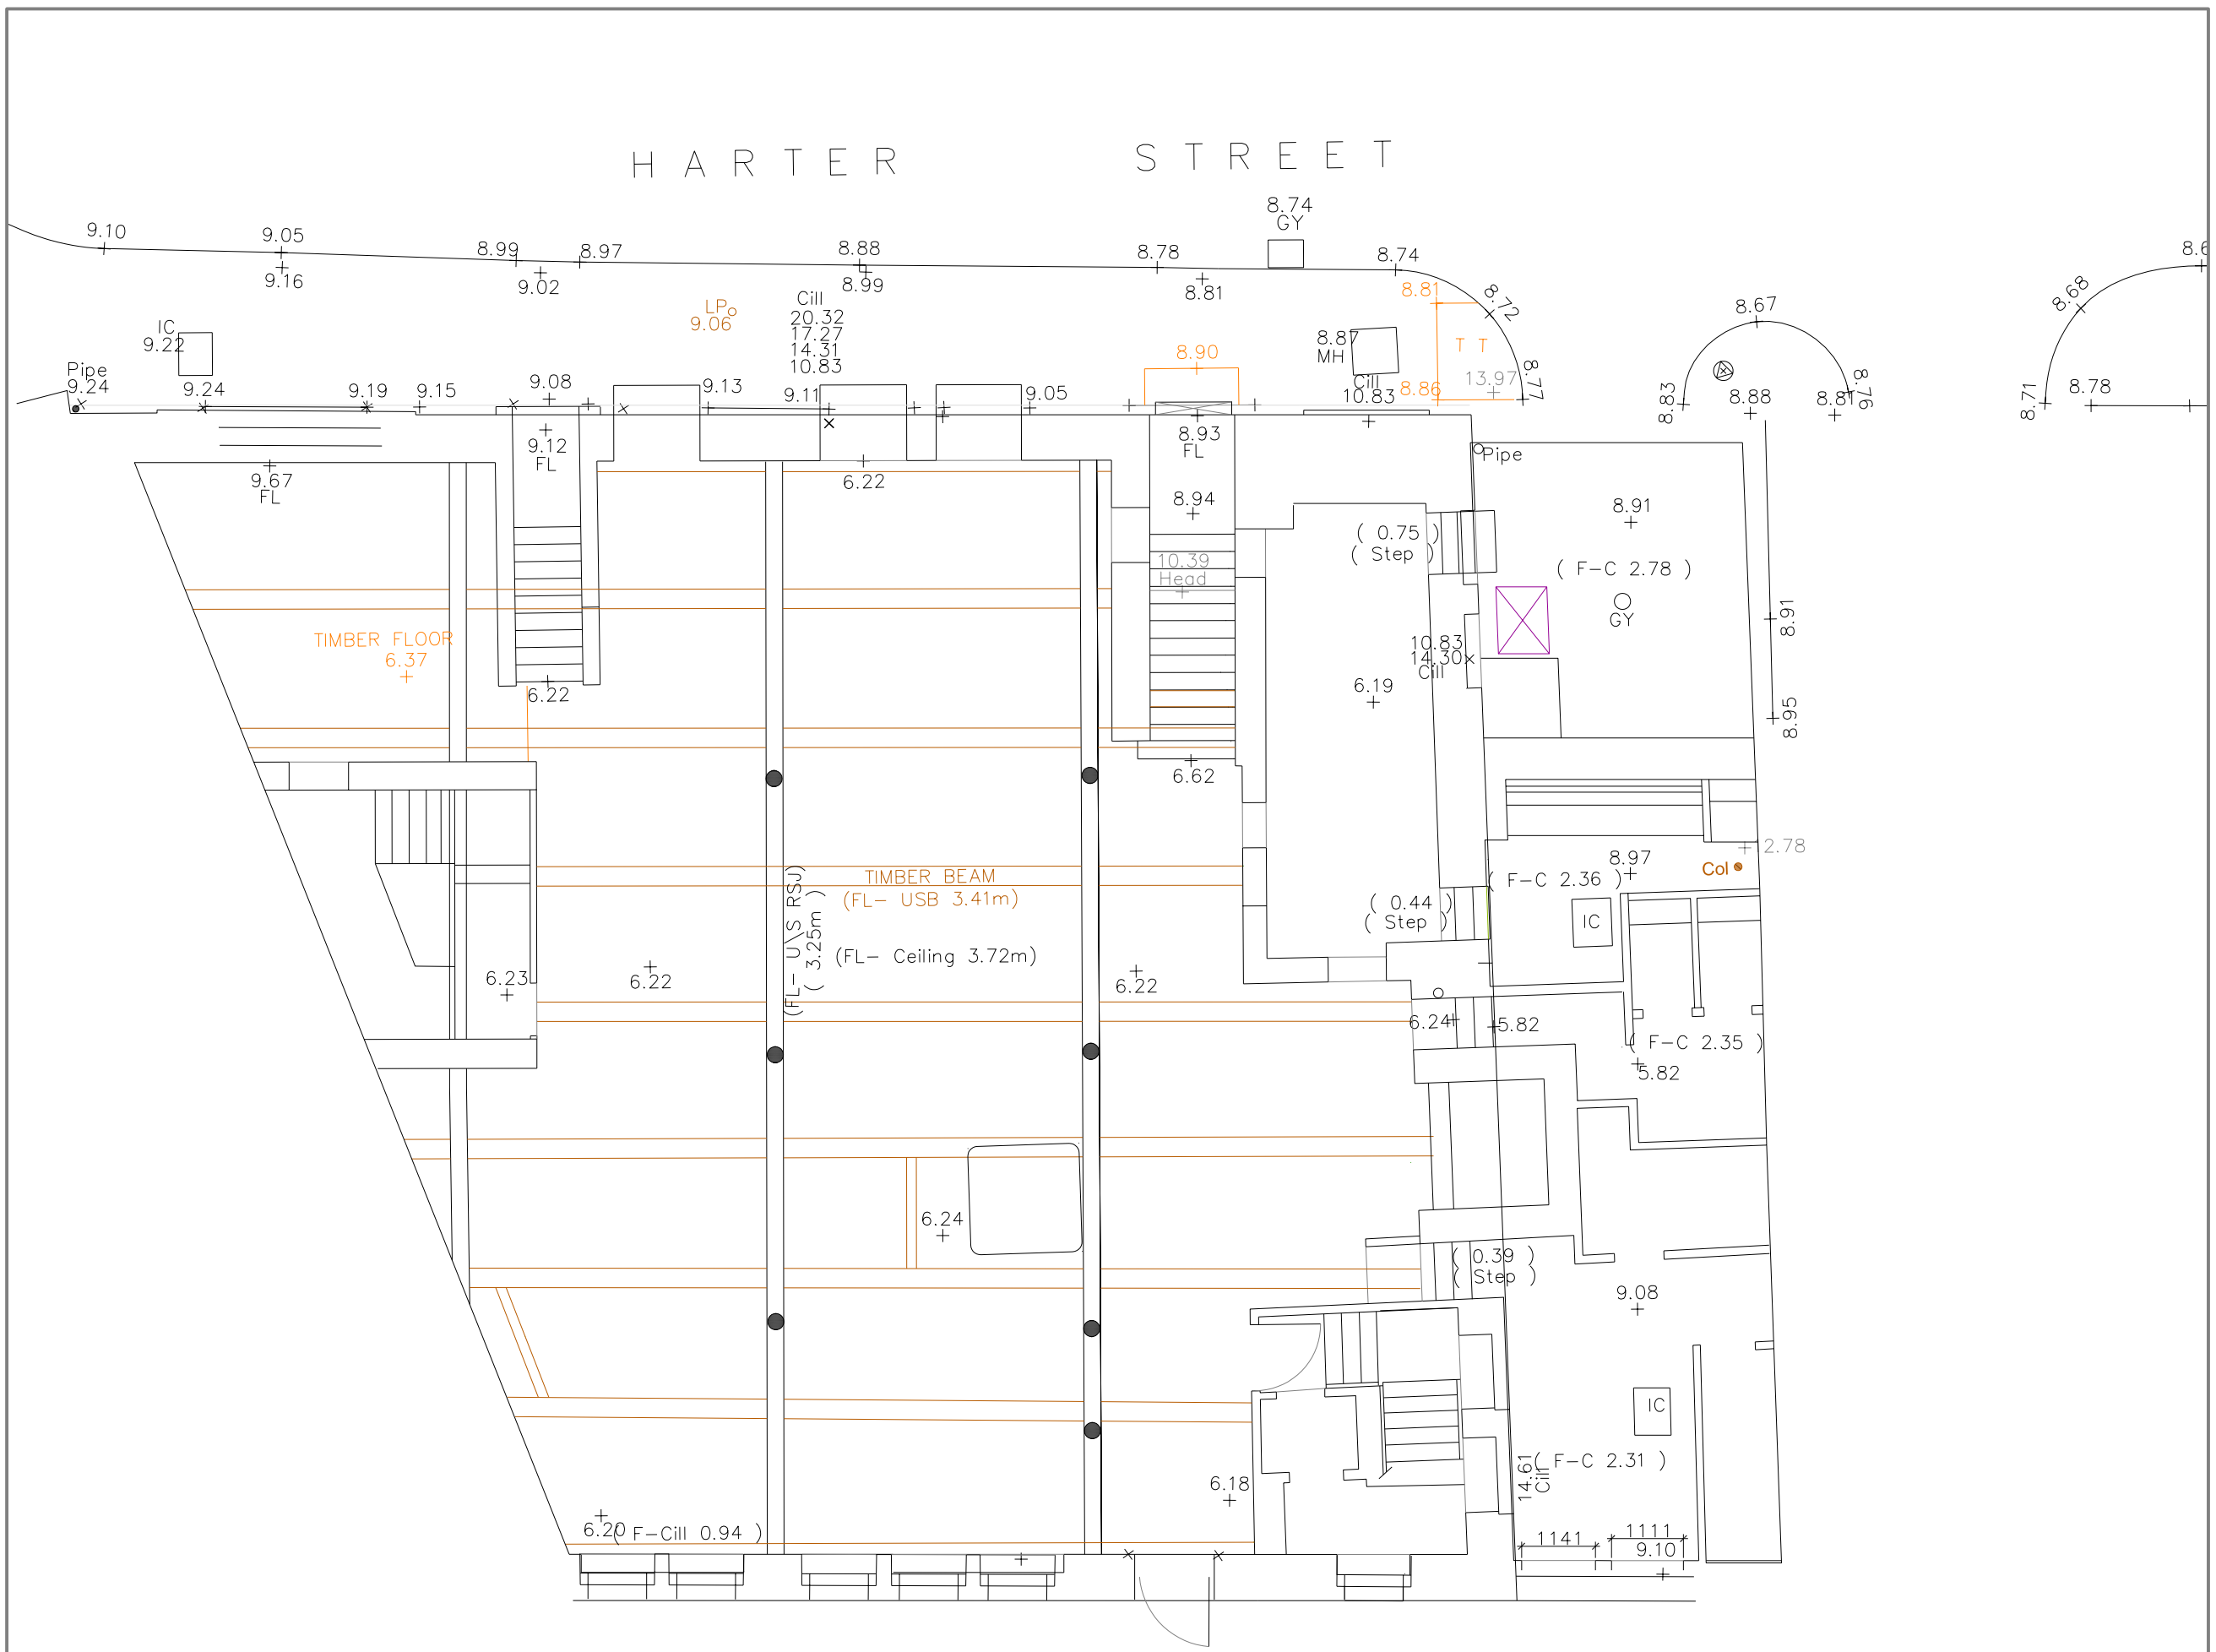

EXISTING LOWER GROUND LEVEL

Where dimensions are not given,drawings must not be scaled and the matter referred to the Architect. In the event of any detail or dimensional conflict between drawings, the matter must be referred to the Architect for clarification. Do not scale from this drawing.

This drawing is not to be copied or disclosed by or to any unauthorised persons without the prior written consent from Urbane Forms Ltd .

Notes

B	UPDATED TO REFLECT THE PLANNING OFFICERS COMMENTS AND ISSUED FOR PLANNING	15.05.14 JA
A	ISSUED FOR PLANNING	02.01.14 JA

Status	PLANNING
Drawn	JA
Date	
Scale @ A1	1:50
Review	
Client	BROOKMOOR DEVELOPMENTS LTD
Project	RESIDENTIAL DEVELOPMENT HARTER STREET MANCHESTER
Drawing Number	**(0-)10B** CAD File
Drawing Title	EXISTING LOWER GROUND LEVEL

URBANE forms
architects designers project managers
17 Redhill Street
Manchester
M4 5BA
T : +44(0)161 236 0688
F : +44(0)161 236 0690
E : info @urbaneforms.com
www.urbaneforms.com