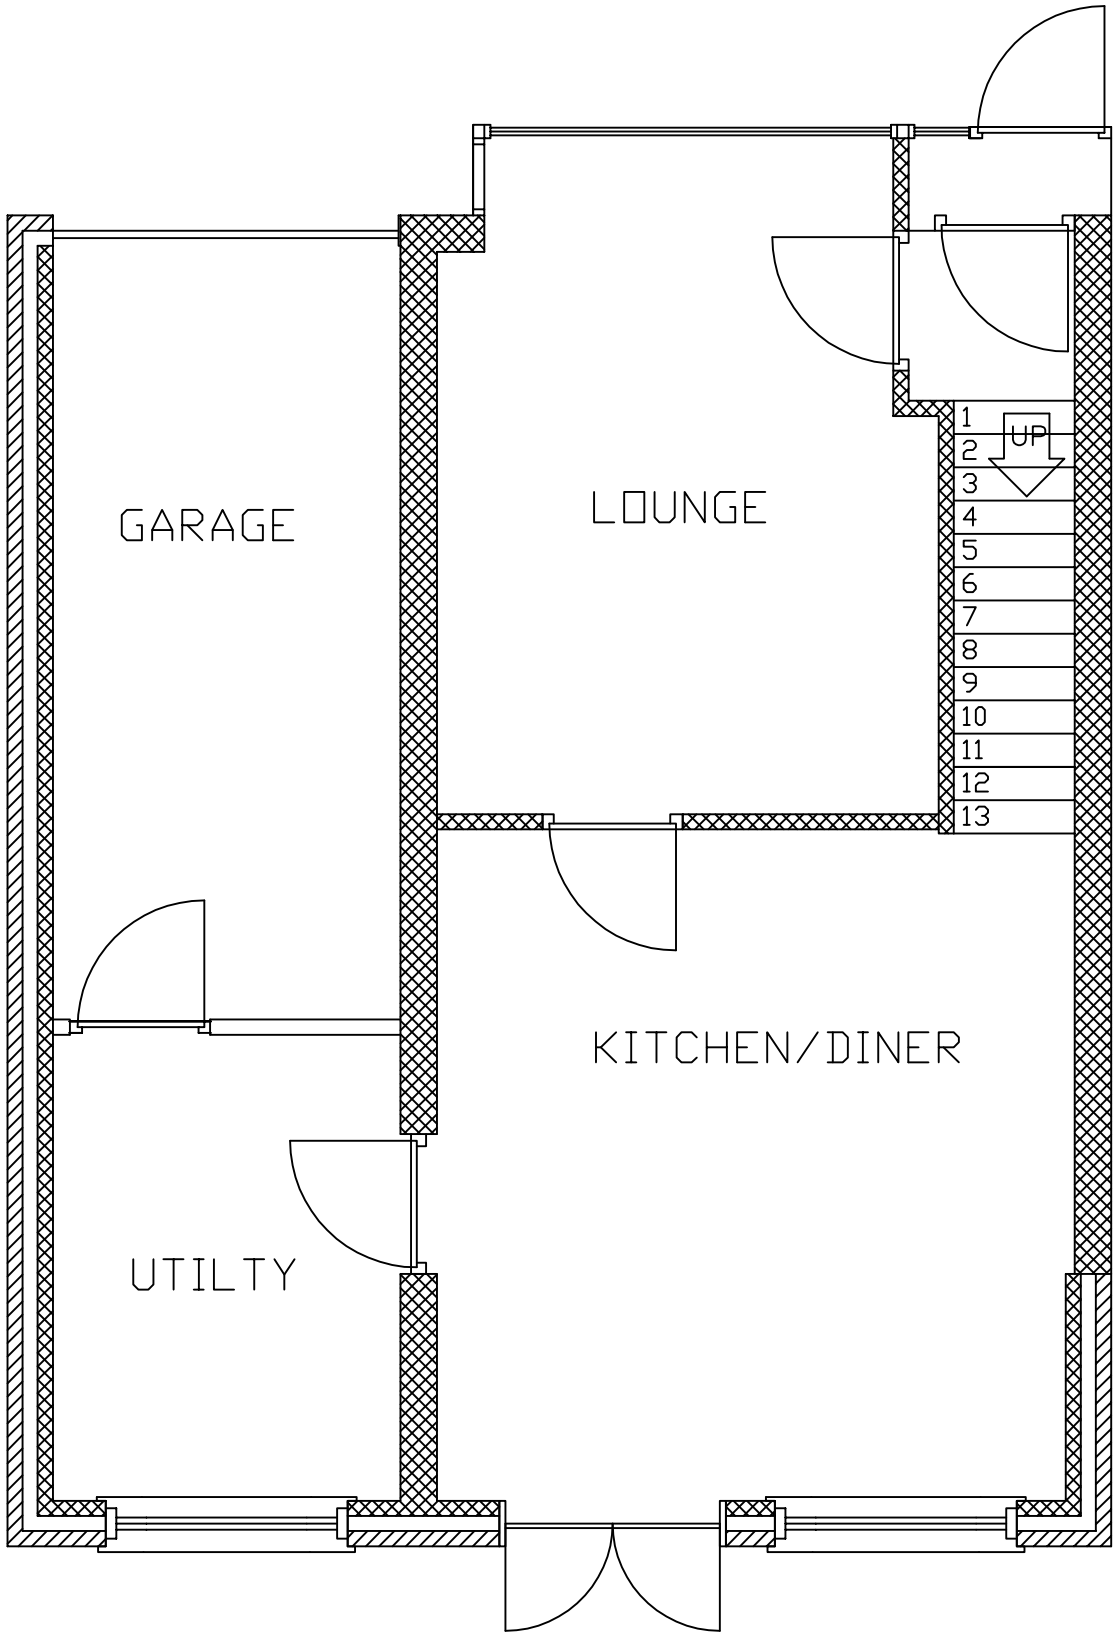

PROPOSED GROUND FLOOR PLAN

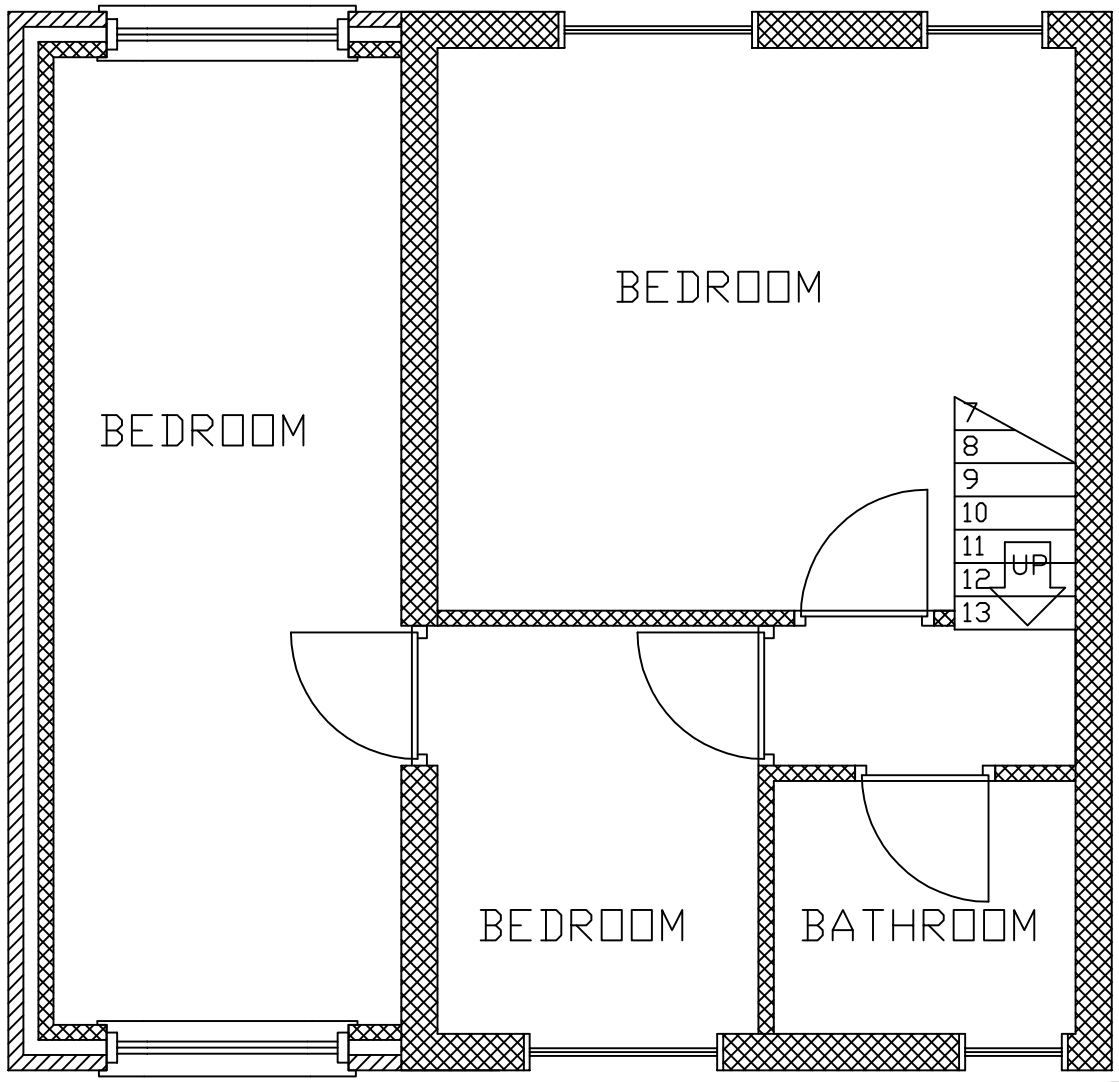

PROPOSED UPPER FLOOR PLAN

MR T.DUNLEAVY
6 HAZELDENE ROAD
M40 3GL

PROPOSED PLANS

12-03-2014 SCALE 1:50

TONY MOONEY
07722 278681