

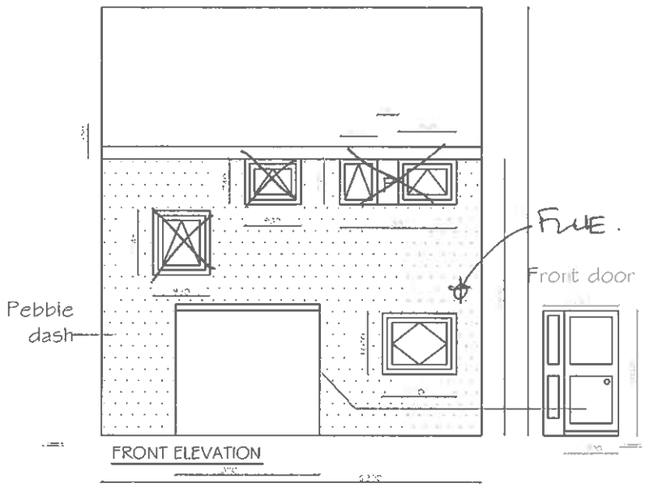


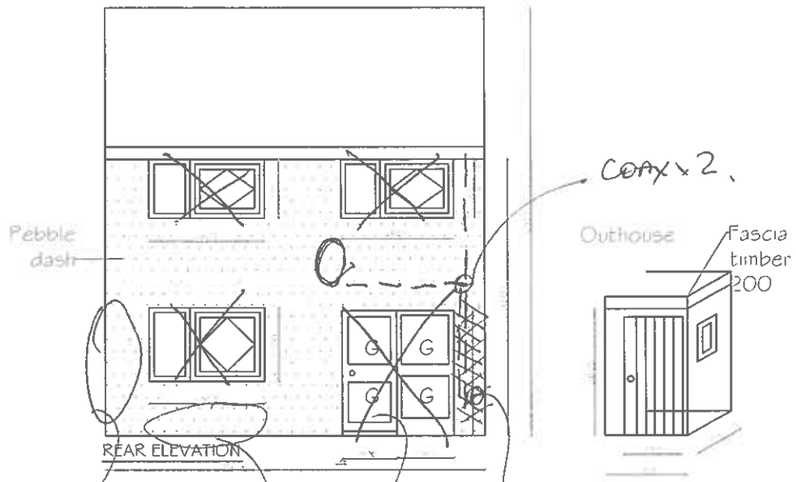

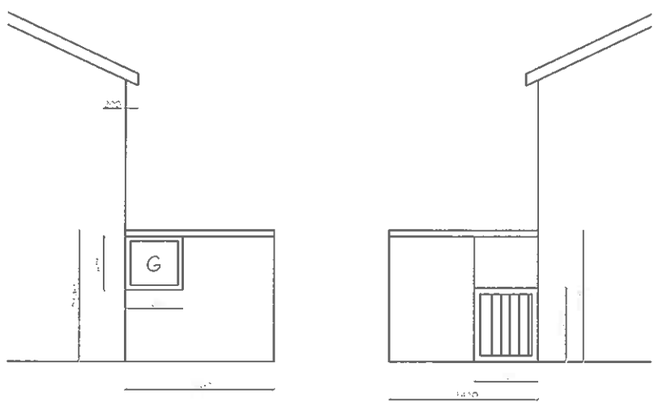

1. SUPPLY FIT EXTERNAL INSULATION/ RENDOR. INC ALL ENABLING WORKS.
2. SUPPLY & FIT T.R.V.S.
3. SUPPLY & FIT 6 NEW WINDOWS & x 1 PATIO DOOR.

Window/ Door Replacement Survey Sheet

Address; 14 CAVENHAM WALK.
House Type; 1304

WINDOWS (If applicable)	
Fenestration option chosen	
Obscure Glass Design	
Georgian Design Required (Y/N)	

DOOR DESIGN (If applicable)					
Door D1		Door D2		Other	
Colour D1		Colour D2		Colour	

REMOVE/REFIX (No.)		OTHER WORKS	
TV Aerial		Install Lintel	
Sat Dish		Take Down/ Rebuild bwk	
Alarm Box		Gas Spillage, test required	
Security Light		Scaffold access Reqd To	
Bt Cables		New Extractor Fan No. & location	
Other			

RESIN/TIMBER REPAIRS

ITEM	LOCATION	REPAIR	MEASURE/ITEM
Window			
Window			
Window			
Front door/frame			
Rear door/frame			
Store door/frame			
Other door/frame			
Fascia			
Soffit			
Barge			
Guttering			
RWP			
Other			

FENCING REPAIRS

Location		Repair/Replace	Measure/Item		
Location		Repair/Replace	Measure/Item		
Location		Repair/Replace	Measure/Item		

GATE REPAIRS

Location		Repair/Replace	Measure/Item		
Location		Repair/Replace	Measure/Item		
Location		Repair/Replace	Measure/Item		

GLAZING REPAIRS

Location		Type.....	Approx size

PAINTING

Fascia	Dim.	mm	Length	mm	
Soffit	Dim.	mm	Length	mm	
Barge	Dim.	mm	Length	mm	

PAINTING FENCE (S)

Location	Type	Height	Length

PAINTING GATE (S)

Location	Type	Height	Length

PAINT EXISTING WINDOWS

Location

PAINT EXISTING DOORS/ FRAMES

Location

Comments

Northwards Housing
North Manchester's Council Homes

Northwards Housing Property Services
Parkside Office,
Sheepfoot lane,
Prestwich, Manchester, M25 0BW
Tel: 0161 740 0289
Fax: 0161 720 7211

Project: 14 CAVENHAM WALK NO FINES PHASE 4.

HOUSE TYPE: 1304

DRAWING TITLE:

Scale: NTS | Date: | Drawn By: