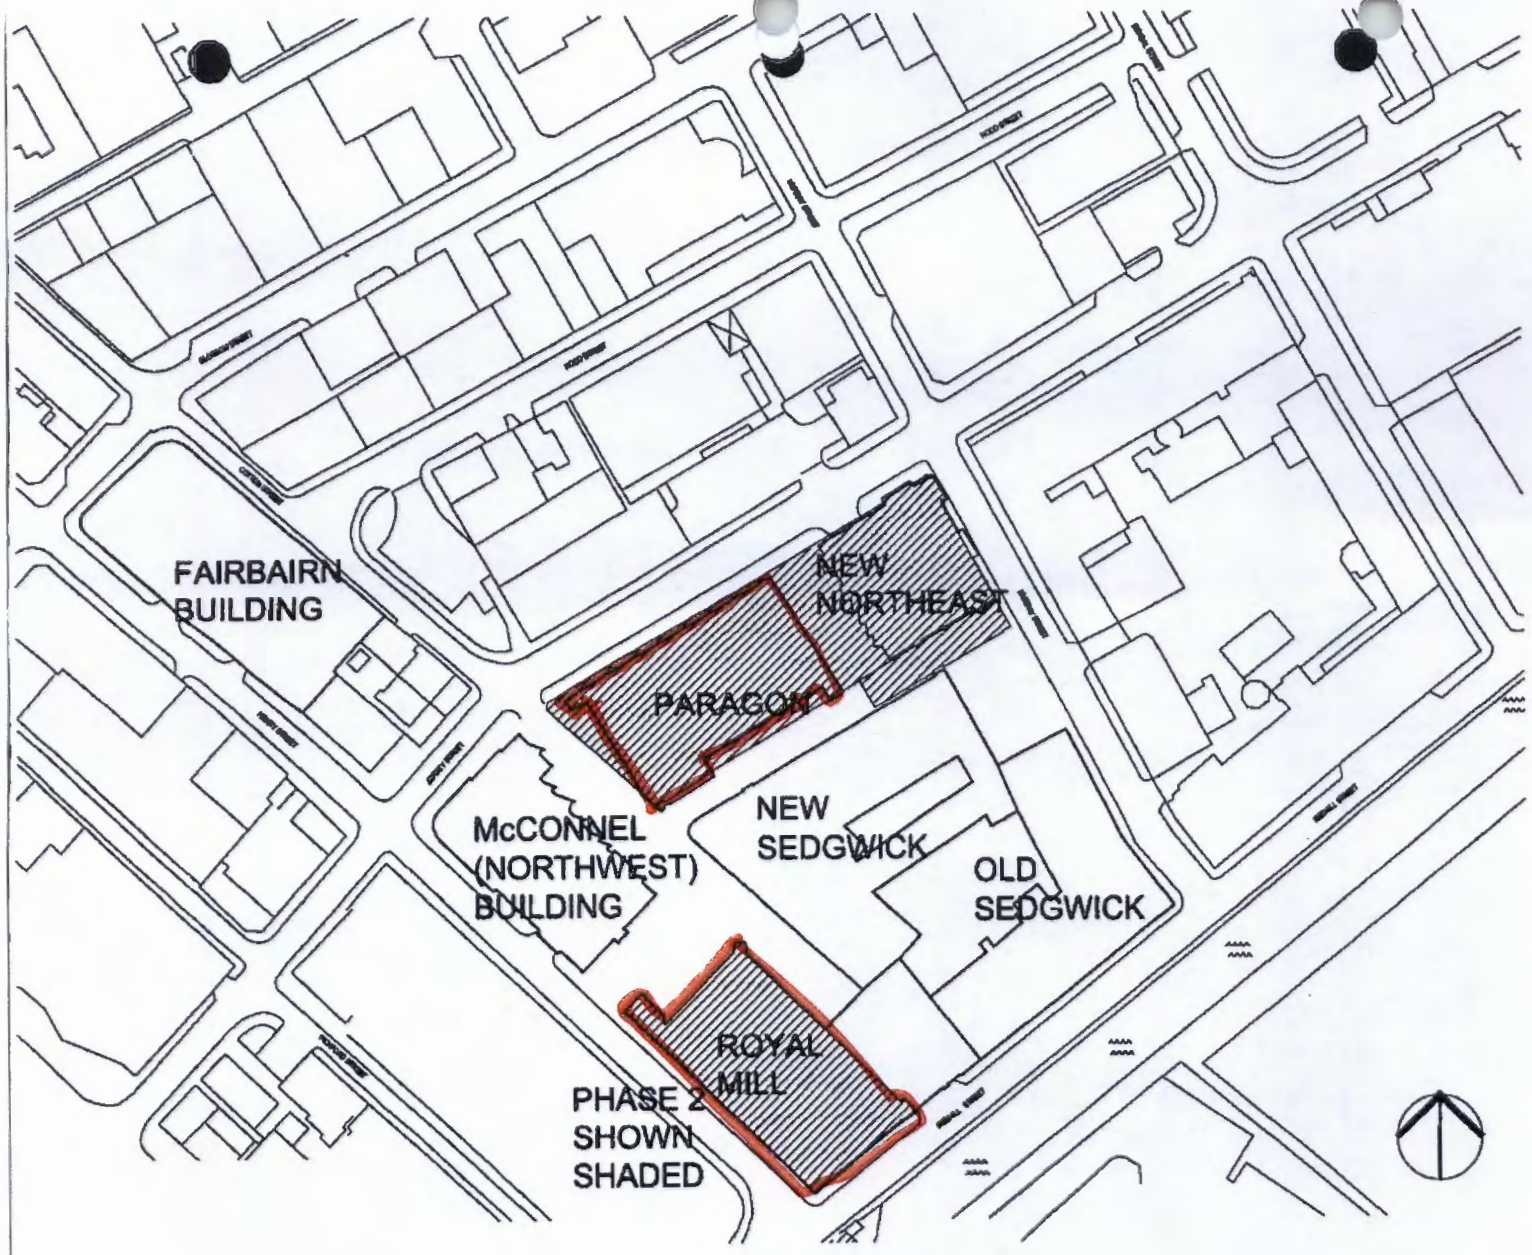


ROYAL MILLS
FOR LONDON & AMSTERDAM

FSP

ARCHITECTS & PLANNERS
22 BOSTON PLACE
LONDON, NW1 6ER
tel. 020 7723 6090
fax. 020 7723 7088
e-mail. mail@fsp.uk.com

DRAWING STATUS - DESIGN
TITLE ROYAL MILLS
LOCATION PLAN
SCALE 1:5000
DRAWING NUMBER
PROJECT 447 L
TYPE (11)
NUMBER 001
DATE 10.04


DO NOT SCALE FROM THIS DRAWING.
ANY DISCREPANCIES IN DATA SHOWN ON GIVEN DRAWINGS OR ACTUAL SITE CONDITIONS SHOULD BE REPORTED TO THE ARCHITECTS OF THE DEVELOPER.

PLANNING AND
BUILDING CONTROL
14 FEB 2014

north

REVISION	ISSUE	DATE
P-	PHASE 1 WORKS	24.01.03
P1	DEMIN REPORT	25.04.03
P2	RE-ISSUE	01.07.04
P3	PHASE 2	05.01.05

PHASE 2
REDLINE DRG.

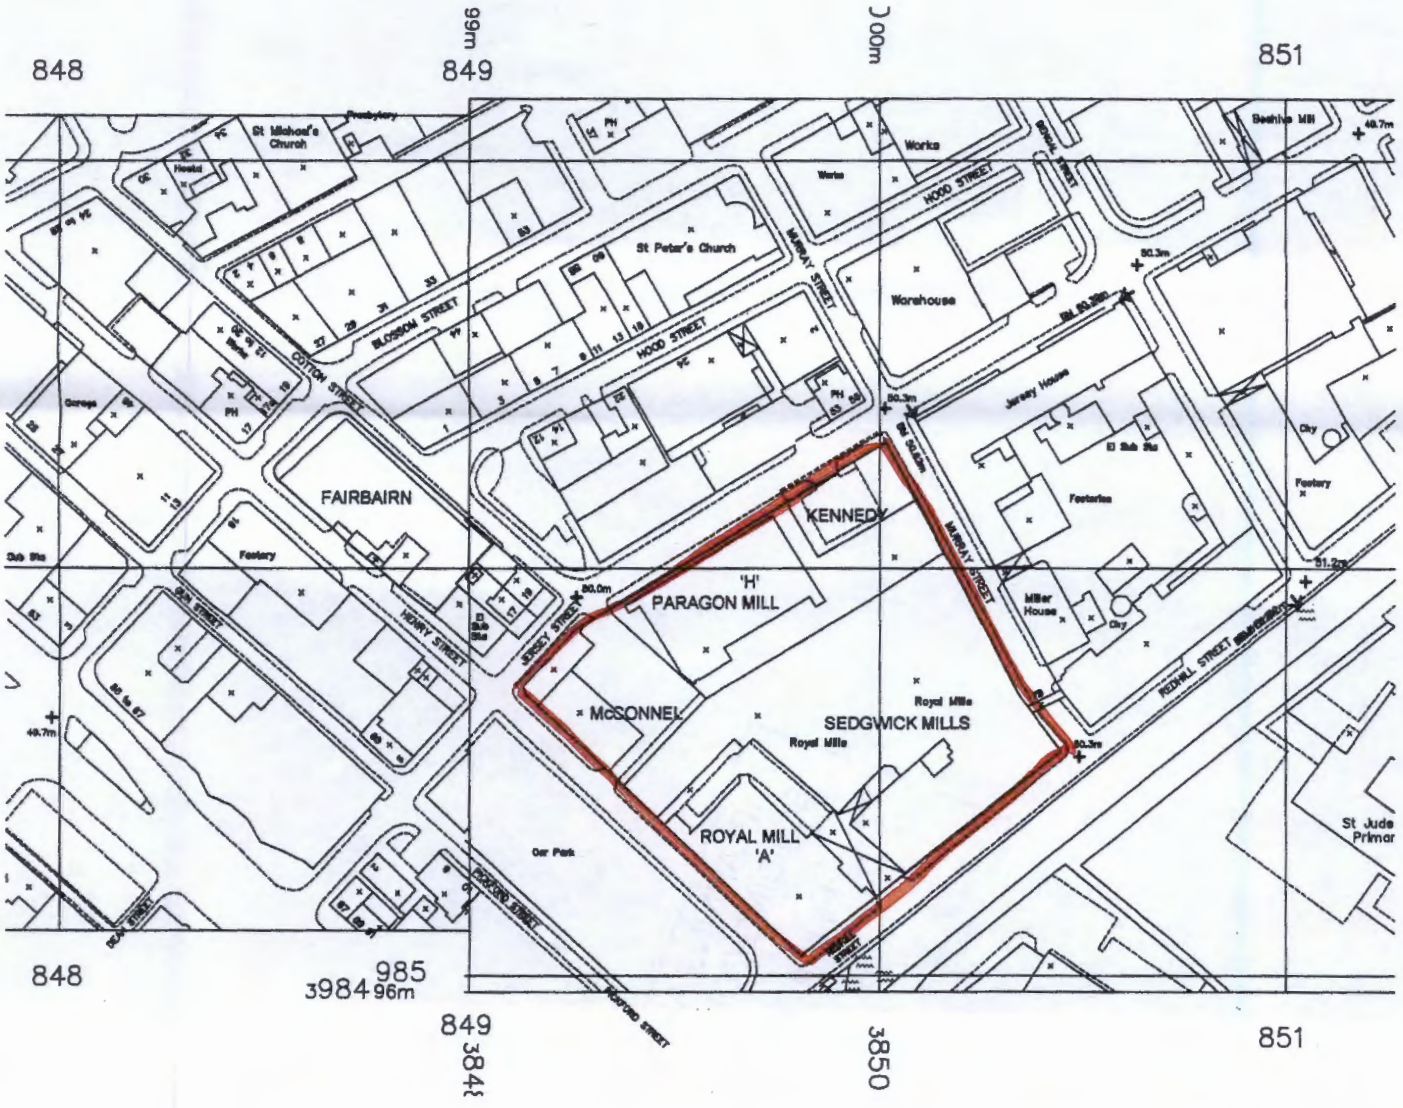

PL/ 3
ACK'D
REPL'
RECD 11 JAN 2006
M
M
M
FOR ACTION

ROYAL MILLS
FOR ING REAL ESTATE

FSP
ARCHITECTS & PLANNERS
22 BOSTON PLACE
LONDON, NW1 6ER
tel. 020 7723 8080
fax. 020 7723 7066
e-mail. mail@fsp.uk.com

DRAWING STATUS: PHASE 2 REDLINE PLAN
TITLE: PHASE 2 WORKS REDLINE LOCATION PLAN
SCALE: 1:1250
DRAWING NUMBER: 447 L (0-) 2508 P3



PLANNING AND
BUILDING CONTROL
14 FEB 2014

ROYAL MILL, OLD SEDGEWICK + NEW SEDGEWICK
PROPOSED FIRST FLOOR PLAN
SCALE 1:500


Fairburn
E
JERSEY STREET
E
JERSEY STREET
McConnel
COTTON STREET
E
Paragon Mill
Kennedy
E
HENRY STREET
New Sedgewick
MURRAY STREET
PICKFORD STREET
Atrium
Royal Mill
Old Sedgewick
GREAT ANCOATS STREET
E
REDHILL STREET
ROCHDALE CANAL
North