


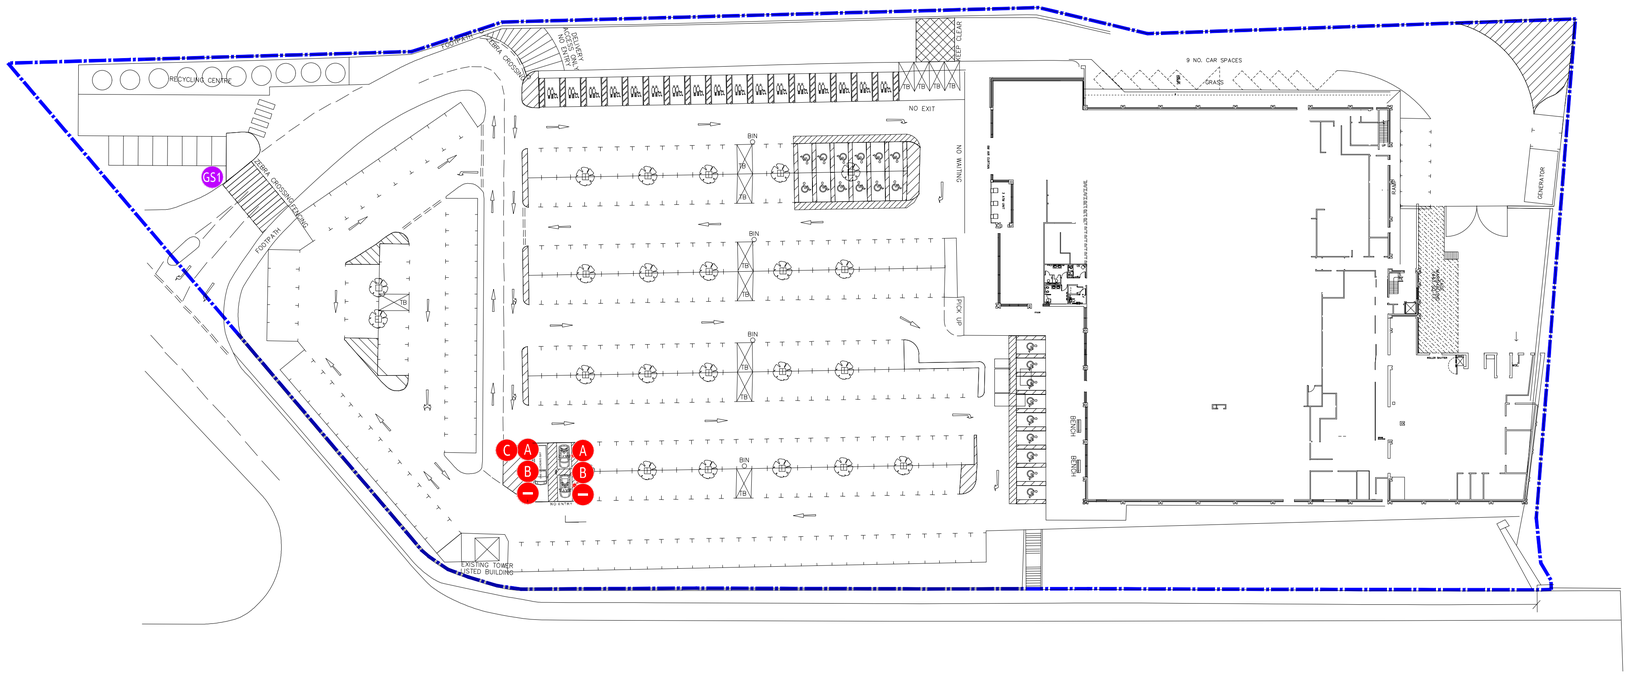

Facing outward of area

Facing outward of & inward to area


Facing inward to area

Facing outward of area

A Click & Collect Location Sign
2000x1320mm
Pole Mounted

B Click & Collect Location Sign
2800x1320mm
Pole Mounted

A No Entry Sign
300x300mm
Pole Mounted

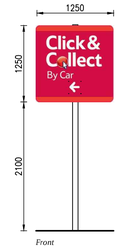

Front

C Directional Signage
1250x1250mm
Pole Mounted





Gantry Slat
Retain existing Gantry & general appearance.
Insert new blue Click & Collect slat in first position on gantry adjusting order of other slats to suit.

Carpark Singage Examples
Scale 1:50 @ A1

Notes:

0mm 50mm A1
original sheet size

Contact HLN regarding terms & conditions, copyrights, CDM, etc. Check printed scale, responsibility is not accepted for reproduction of digital media or measuring from this document. Only figured dimensions to be used for construction. Report doubts/discrepancies to project Architect.

Notes:

When drawings are received from other parties for use as base/survey drawing, hlnarchitects do not accept liability for any discrepancy found in the information provided. All received information is considered to be true and accurate record of existing building/site.

This original drawing is issued for the purpose indicated and contains confidential information. Further copies and circulation will be strictly in accordance with the confidentiality agreement with hlnarchitects.

Safety Health & Environmental (S.H.E.) Notes are for informing competent persons of significant risks or design issues, relevant to their area of work, which may be unusual or not obvious, or which might be difficult to manage

Rv	Date	By	Ch	Revisions
A	18.02.14	TF	MH	10 bay facility reduced to 8 bay facility following comments from Tesco. Existing tree retained.

Client: TESCO

Project: Tesco East Didsbury 2440
Car Park Customer Parking Spaces
for Collection of pre-paid shopping

Drawing Title: Proposed Signage Site Plan

Drawing Status	Scale	Date	Drawn By	Checked	Job No:	Drawing No.	Rev.
PLANNING	1:500/50 @ A1	11.09.13	PS	MH	6572 (125) 2440	AA (90) 200	A

HLN Architects Ltd 21/22 Neptune Court, Vanguard Way, Cardiff, CF24 5PJ
t:029 2039 8611 f:029 2037 4690
e:info@hlnarchitects.com w:www.hlnarchitects.com

TESCO architects group

RIBA Chartered Practice

CARDIFF REDDITCH LONDON

HLN ENGINEERING ARCHITECTURE