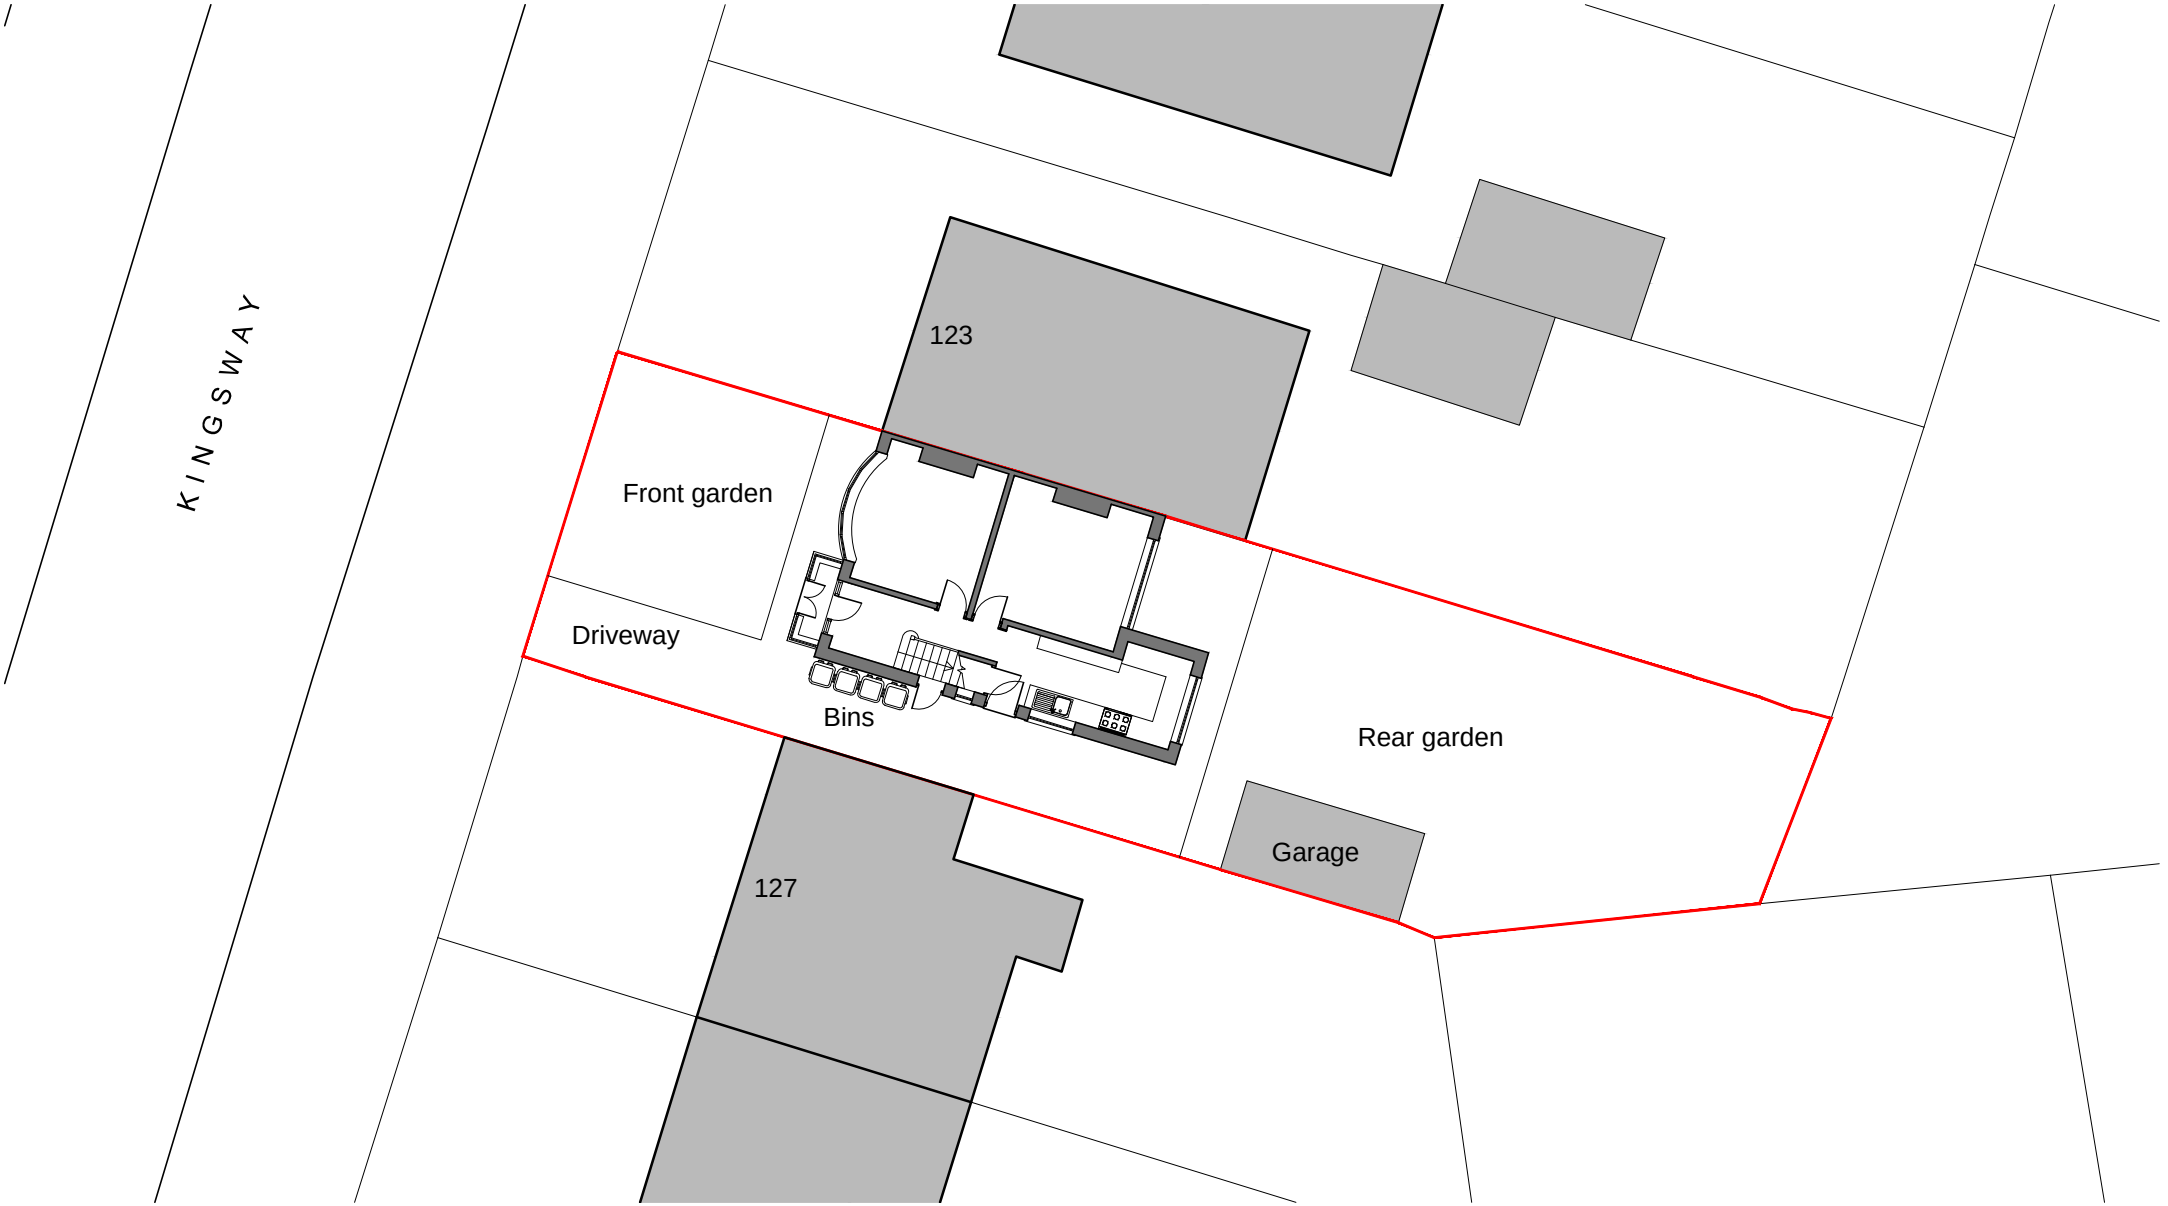


Site area: 270m²/0.07 acres

N

/ Initial issue 02/05/14

The copyright of this drawing is held by Eden Building Design, and no reproduction is allowed without prior permission.

project
Proposed House Refurbishment
at 125 Kingsway, Manchester
for Ms. T. Hussain

title
Existing Site Plan

status
Planning

scale
1:200 at A4

drawing no.
14-163-P02

date
22/04/14

drawn by
CJB

checked by
CJB

BUILDING DESIGN eden

Eden Building Design
Great Oak Farm
Mag Lane
Lymm
Cheshire
WA13 0TF
Tel: 01925 748531
Email: info@edenbuildingdesign.co.uk
Web: www.edenbuildingdesign.co.uk