© Gibbon Lawson McKee Ltd 2013

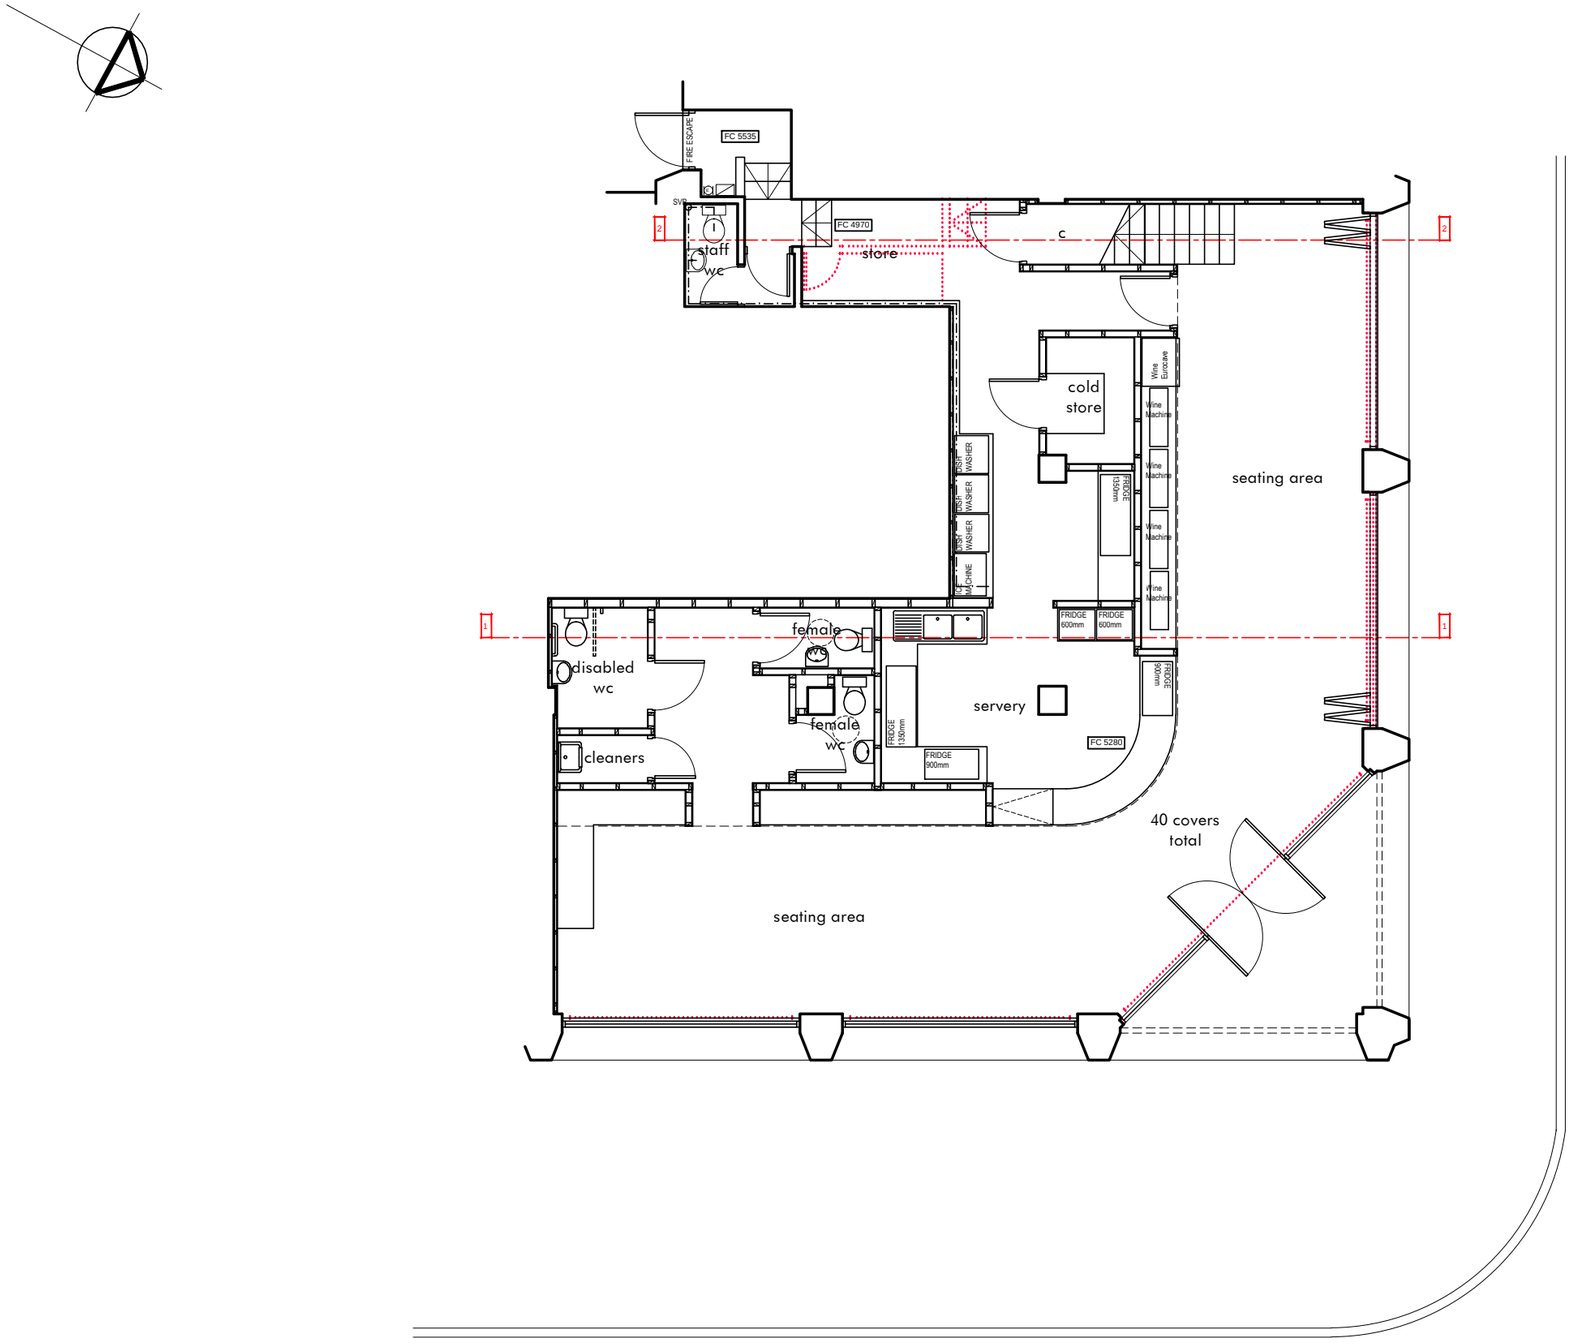

Ground Floor Plan as Proposed

NOTES:

0. GENERAL
- This drawing is copyright © Gibbon Lawson McKee Ltd 2011 .
- Do not scale from this drawing.
- All works and materials are to conform to the relevant British Standards & Codes of Practice.

Ref	Date	Revision	By
.			

Client :
SALUT WINE BAR

Project :
SALUT WINE BAR
COOPER STREET
MANCHESTER

Title :
GROUND FLOOR PLAN
AS PROPOSED

Issue Status:	Scale:	Original Size:
PLANNING CONSENT	1:100	A3
Date : 12 SEPTEMBER 2013	Drawn by: DMJ	Checked by : .

Project No :	Stage:	Drawing No :	Rev.
E2771	D	G (2-) 001	·

GLM 58 Castle Street, Edinburgh EH2 3LU
0131 225 4235 enquiries@weareglm.com
www.weareglm.com