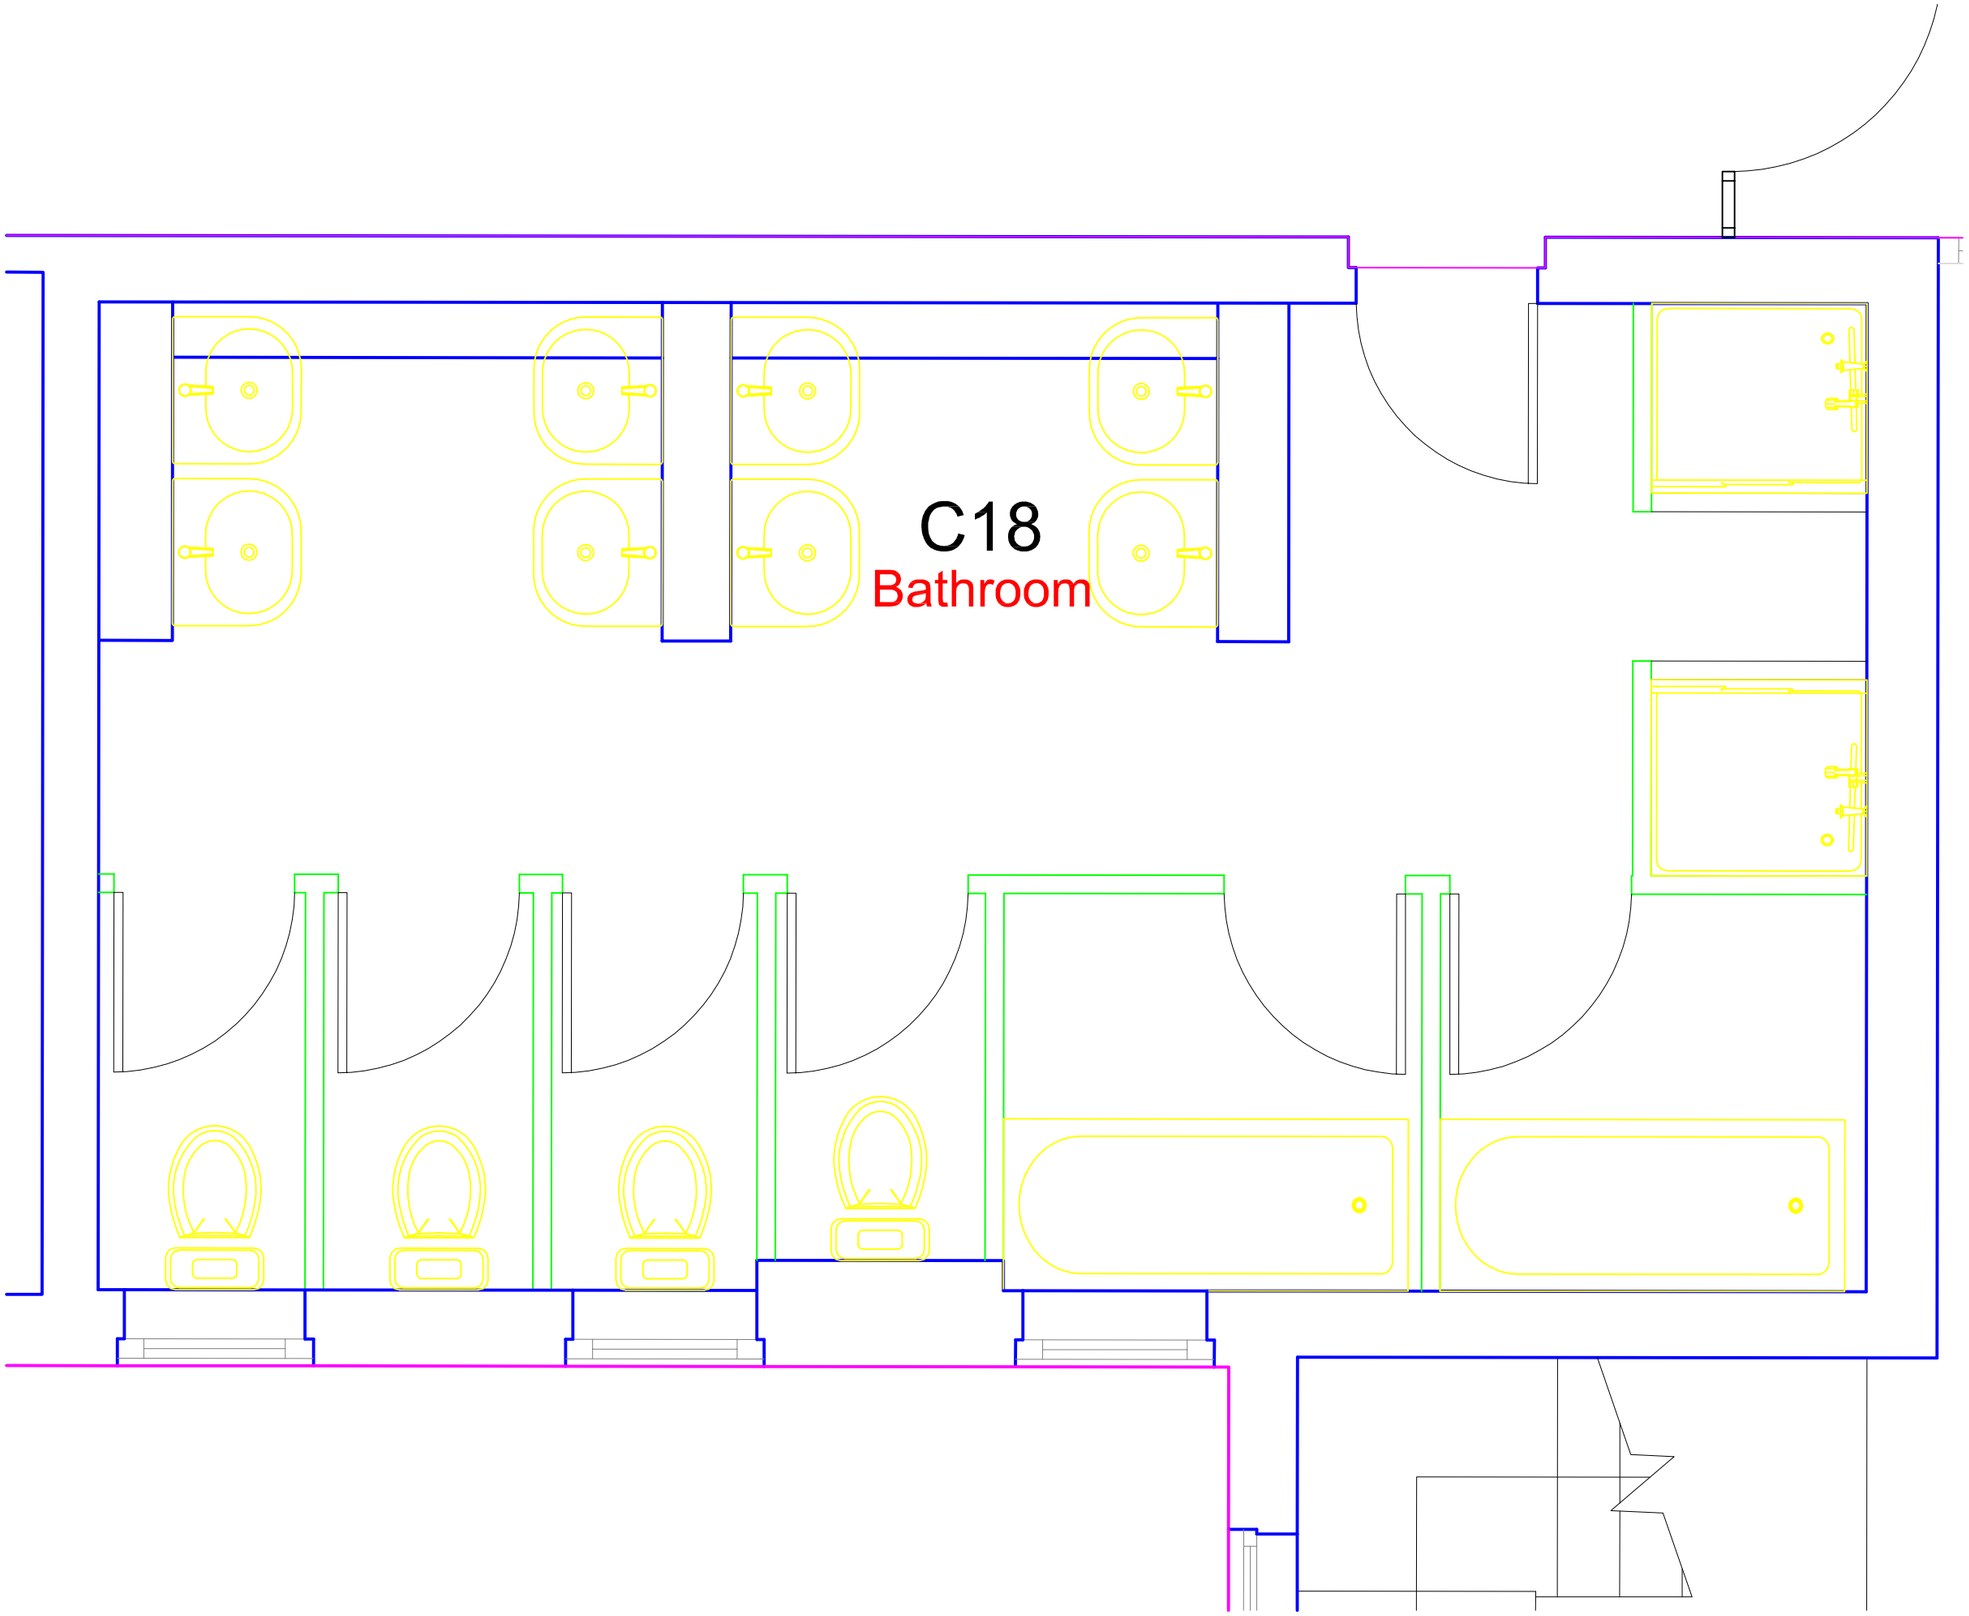

1 Layout A- Existing
Scale: 1:25

RLB | Rider Levett Bucknall

DO NOT SCALE THIS DRAWING, CHECK ALL DIMENSIONS ON SITE

This drawing is to be read in conjunction with all specifications and drawings issued. For discrepancies or omissions contact Rider Levett Bucknall.
The contractor is to check and verify all building and site dimensions and check levels before work commences
© Rider Levett Bucknall UK Limited.

Drawing Nr: 0005086159_001

Drawing Title: Layout A

Project: PN6199 St. Anselms Shower Replacements

Client: University of Manchester

Date:	Revision:	Dr:

Client: University of Manchester

Drawing Issue: Feasability

Project: PN6199 St. Anselms Shower Replacements

Drawing Title: Existing Floorplan

Scale:	Drawing Nr:		
1:25	0005086159_001		
Revision:	Drawn:	Authorised by:	Date:
/	AP	SC	MARCH 2014

Drawing Ref: Existing Floorplan

8 Exchange Quay
Salford Quays
Manchester
United kingdom
M5 3EJ
Tel : +44 (0)161 868 7700
Fax : +44 (0)161 868 7701
Email : first.name@uk.rlb.com
WEB : www.rlb.com

RLB | Rider Levett Bucknall